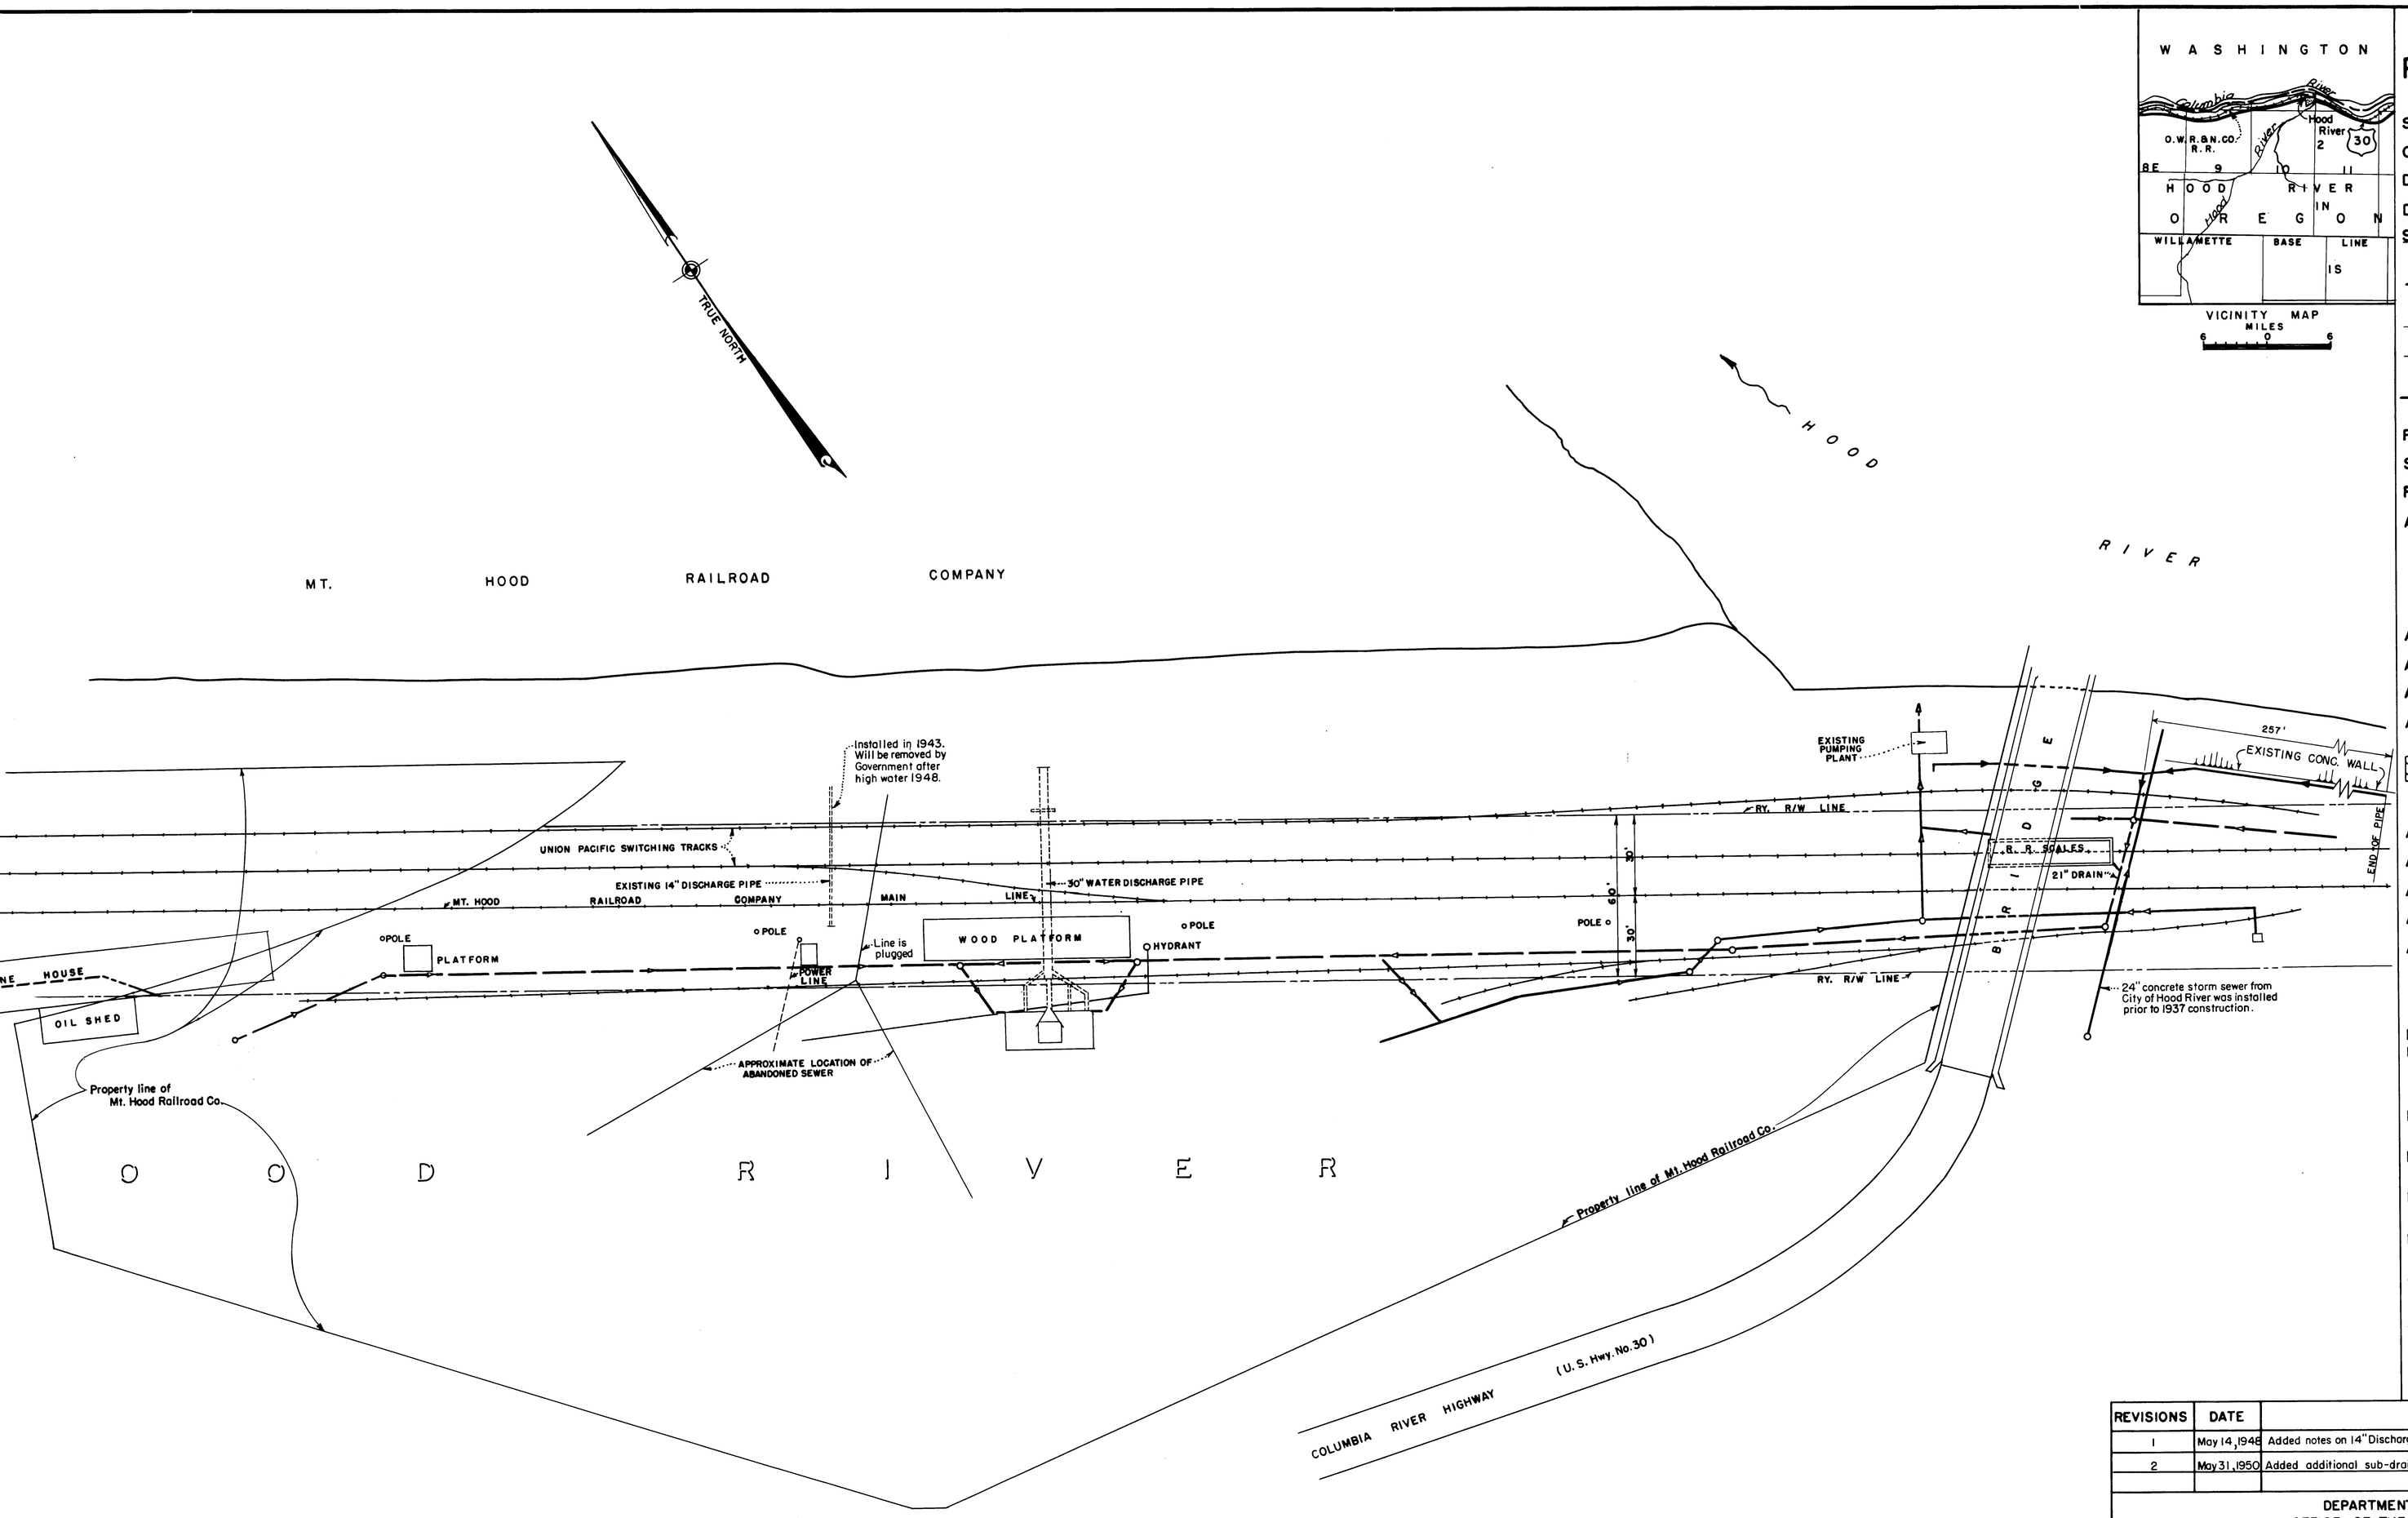

(TYPE) _____

PROJECT OWNERSHIP MAP

STATE OREGON
COUNTY HOOD RIVER
DIVISION NORTH PACIFIC
DISTRICT PORTLAND
SIXTH ARMY AREA

LOCATION OF PROJECT

~~MILES~~ IN OF HOOD RIVER
MILES OF

TRANSPORTATION FACILITIES

RAILROADS O.W.R.& N. CO.
STATE ROADS
FEDERAL ROADS U.S. NO. 30
AIRLINES

ACQUISITION

TOTAL ACRES ACQUIRED
ACRES FEE
ACRES TRANSF'D TO WAR DEPT.
ACRES LEASED TO WAR DEPT.
ACRES LESSER INTERESTS

DISPOSAL

TOTAL ACRES DISPOSED OF
ACRES SOLD BY WAR DEPT.
ACRES TRANSF'D BY WAR DEPT.
ACRES RETRANSF'D TO GOV'T. AGCY.
ACRES LEASES TERMINATED
ACRES LESSER INT'S. TERM.

LEGEND

NOTE: USE SYMBOLS FROM FM-21-30 (WAR DEPT. BASIC FIELD MANUAL) PAGES 21 TO 27 INCL.

EXCEPT

RESERVATION LINE
RESERVATION LINE (ACTUAL SURVEY)
DAM SITE (TAKING LINE) — D
RESERVOIR SITE (TAKING LINE) — R
CONTOUR LINES — 470
AVIGATION EASEMENTS
TRACT NUMBER — 99

LEGEND

Original construction (1937)	yellow
New construction (1948)	red
Boundary Mt. Hood Railroad Co. property	green
Railroad R/W Line	blue
New construction (1950)	brown

REVISIONS	DATE		BY
1	May 14, 1948	Added notes on 14" Discharge Pipe and 24" Storm Sewer.	I.G.S.
2	May 31, 1950	Added additional sub-drainage facilities.	V.C.E.

DEPARTMENT OF THE ARMY
OFFICE OF THE DISTRICT ENGINEER
PORTLAND OREGON DISTRICT

DRAWN BY: I. G. S.
TRACED BY: I. G. S.
CHECKED BY: E.W.B.

SUBMITTED BY: Ernest H. Barrett
CHIEF, CADASTRAL SEC.

RECOMMENDED BY: [signature]
CHIEF, REAL ESTATE DIV.

REAL ESTATE
BONNEVILLE DAM
MOUNT HOOD RAILROAD COMPANY TRACT OH-34
SUB-DRAINAGE PLAN UNDER OREGON-WASHINGTON RAILROAD & NAVIGATION COMPANY SWITCHING TRACKS.

APPROVED BY: [signature] DATE: Apr. 7, 1948
DISTRICT ENGINEER

OFFICE, CHIEF OF ENGINEERS, WASHINGTON, D.C.

SCALE IN FEET 1" = 30' — 30 0 30 60

INSTALLATION OR PROJECT NO. _____

SHEET ___ OF ___ DWG. NO. O-7-12/5 OHR.

ENG. FORM 1456-b