OREGON STATE HIGHWAY DIVISION

Located Line

MT. HOOD-LONG PRAIRIE ROAD SEC.

MT. HOOD HIGHWAY

HOOD RIVER COUNTY

Scale: 1 inch = 100 feet

APRIL, 1988

PRELIMINARY
Subject to Change

BEARINGS BASED ON AN OREGON STATE HIGHWAY DIVISION SURVEY. SEE DRG. NO. 9B-2-11, DATED MAY, 1967 .

ASSUMED COORDINATES

DRG. NO. 9B-30-4

PART 1 OF 2 PARTS

QS3:[370,101]MHLP87.DGN;1

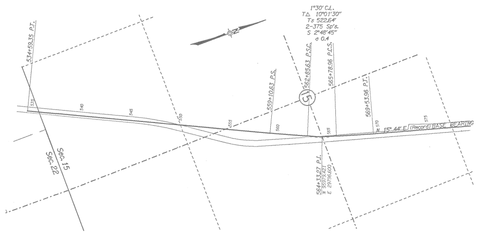

1°30' C.L.
T△ 10°01'30"
Ts 522.64'
2-375 Sp's.
S 2°48'45"
σ 0.4
N
534+59.35 P.T.
559+10.63 P.S.
562+85.63 P.S.C.
565+78.96 P.C.S.
569+53.96 P.T.
564+33.27 P.I.
N 95979.421
E 29796.600
⑮
535
540
545
550
555
560
565
570
575
N 15° 44' E (Record) BASE BEARING
Sec. 15
Sec. 22

BASIS OF BEARING
NO SCALE

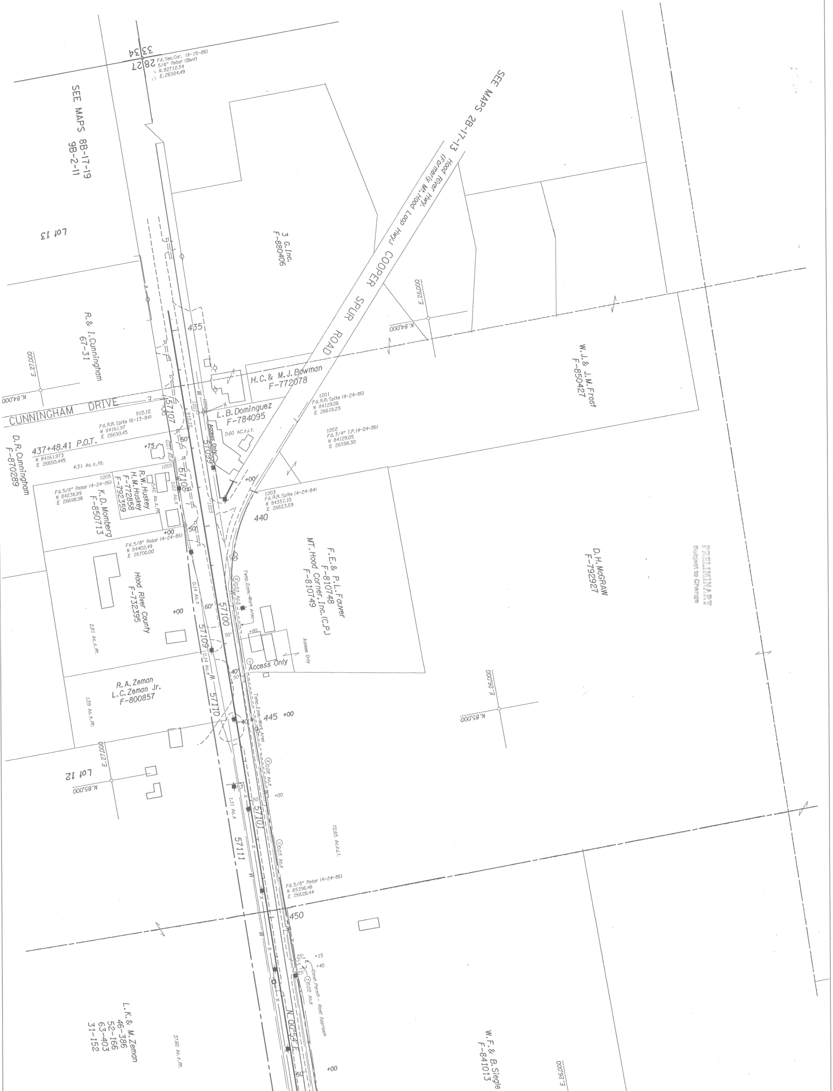

33 34
28 27
Fd.Sec.Cor. (4-15-86)
5/8" Rebar (Bent)
N.82712.54
E.26584.49
SEE MAPS 8B-17-19
9B-2-11
SEE MAPS 2B-17-13
Hood River Hwy.
(Formerly Mt.Hood Loop Hwy.)
COOPER SPUR ROAD
3 G.Inc.
F-880406
Lot 13
R.& I.Cunningham
67-31
E.27,000
N.84,000
E.26,000
N.84,000
435
H.C.& M.J.Bowman
F-772078
W.J.& J.M.Frost
F-850427
CUNNINGHAM DRIVE
57107
1201
Fd.R.R.Spike (4-24-86)
N 84129.06
E 26618.25
L.B.Dominguez
F-784095
0.60 Ac.±Lt.
Access Only
57099
912.12
Fd.R.R.Spike (6-13-84)
N 84161.97
E 26650.45
437+48.41 P.O.T.
N 84161.973
E 26650.445
4.31 Ac.±Rt.
D.R.Cunningham
F-870289
+75
50'
1202
Fd.3/4" I.P.(4-24-86)
N 84129.05
E 26598.30
1205
Fd.5/8" Rebar (4-24-86)
N 84236.59
E 26698.96
R.W.Huskey
H.M.Huskey
F-772858
F-792359
K.D.Momberg
F-850713
57108
+00
1203
Fd.R.R.Spike (4-24-84)
N 84351.10
E 26623.59
440
+00
50'
Fd.5/8" Rebar (4-24-86)
N 84402.49
E 26700.00
F.E.& P.L.Fauver
F-810748
MT.Hood Corner,Inc.(C.P.)
F-810749
D.H.McGRAW
F-792927
Hood River County
F-732395
2.81 Ac.±Rt.
+00
60'
0.14 Ac.±
Temp.Ease.-Work Area
② 0.03 Ac.±
57100
+80
50'
57109
0.14 Ac.±
Access Only
① Access Only
40'
50
R.A.Zeman
L.C.Zeman Jr.
F-800857
1.59 Ac.±Rt.
57110
E.27,000
N.85,000
445 +00
40'
Temp.Ease.-Work Area
Lot 12
E.27,000
N.85,000
② 0.08 Ac.±
+00
1.11 Ac.±
50'
57101
72.65 Ac.±Lt.
① 0.03 Ac.±
57111
Fd.5/8" Rebar (4-24-86)
N 85396.46
E 26626.44
450
25'
+15
+40
25'
Const.Permit - Road Approach
③ 0.02 Ac.±
L.K.& M.Zeman
46-386
52-166
63-403
31-152
37.60 Ac.±Rt.
N 00°54' E
60'
+00
W.F.& B.Siegle
F-841013
E.26,000
PRELIMINARY
Subject to Change

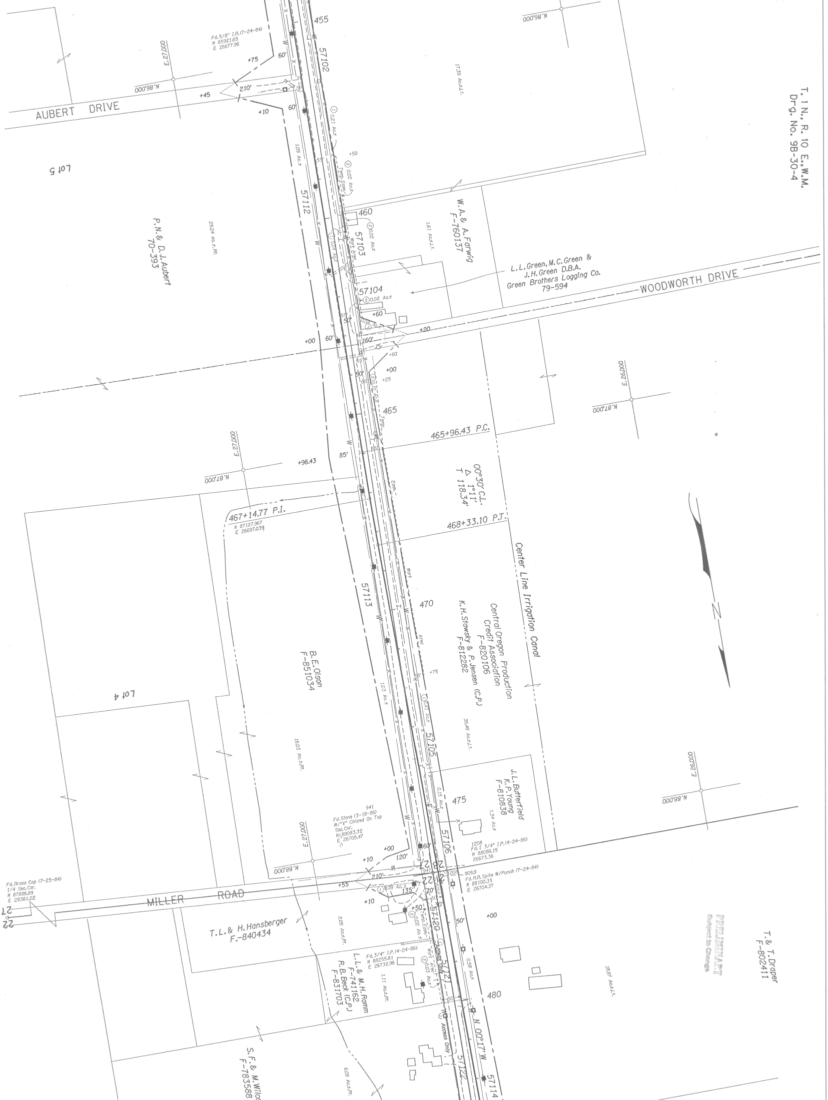
T. 1 N., R. 10 E., W.M.
Drg. No. 9B-30-4
AUBERT DRIVE
WOODWORTH DRIVE
MILLER ROAD
Lot 5
Lot 4
P.N. & D.J. Aubert
70-393
29.24 Ac.±Pt.
W.A. & A. Farwig
F-760137
1.61 Ac.±L.t.
17.39 Ac.±L.t.
L.L. Green, M.C. Green &
J.H. Green D.B.A.
Green Brothers Logging Co.
79-594
B.E. Olson
F-851034
18.03 Ac.±Pt.
Central Oregon Production
Credit Association
F-820106
K.H. Stawsky & P. Jensen (C.P.)
F-81282
36.49 Ac.±L.t.
Center Line Irrigation Canal
J.L. Butterfield
K.P. Young
F-810838
1.34 Ac.±
T.L. & H. Hansberger
F.-840434
2.05 Ac.±Pt.
L.L. & M.H. Ramm
F-741162
R.B. Beck (C.P.)
F-831703
1.11 Ac.±Pt.
S.F. & M. Wilc
F-78588
6.09 Ac.±Pt.
T. & T. Draper
F-802411
18.97 Ac.±L.t.
PRELIMINARY
Subject to Change
N
Fd. 5/8" I.P. (7-24-84)
N 85921.65
E 26677.96
Fd. Stone (3-18-86)
W/"X" Chisled On Top
Sec. Cor.
N 88083.32
E 26705.47
Fd. 1 3/4" I.P. (4-24-86)
N 88086.15
26673.36
Fd. R.R. Spike W/Punch (7-24-84)
N 88100.35
E 26704.37
Fd. Brass Cap (7-25-84)
1/4 Sec. Cor.
N 87886.89
E 29361.22
Fd. 3/4" I.P. (4-24-86)
N 88255.81
E 26732.96
465+96.43 P.C.
00°30' C.L.
Δ 1°11'
T 118.34'
468+33.10 P.T.
467+14.77 P.I.
N 87127.967
E 26697.039
N 00°17' W
N.86,000
N.87,000
N.88,000
E.27,000
E.29,000
455
460
465
470
475
480
57102
57103
57104
57105
57106
57112
57113
57114
57120
57121
57122
① 0.21 Ac.±
② 0.02 Ac.±
① 0.04 Ac.±
② 0.02 Ac.±
① 0.19 Ac.±
② 0.02 Ac.±
① 0.13 Ac.±
② 0.02 Ac.±
② 0.03 Ac.±
1.09 Ac.±
1.03 Ac.±
0.15 Ac.±
0.58 Ac.±
Temp. Esmt.
Work Area
Access Only
210'
160'
135'
120'
85'
60'
55'
50'
30'
70'
+75
+45
+10
+50
+60
+20
+00
+25
+96.43
+55
941
1208
909.9
27
22

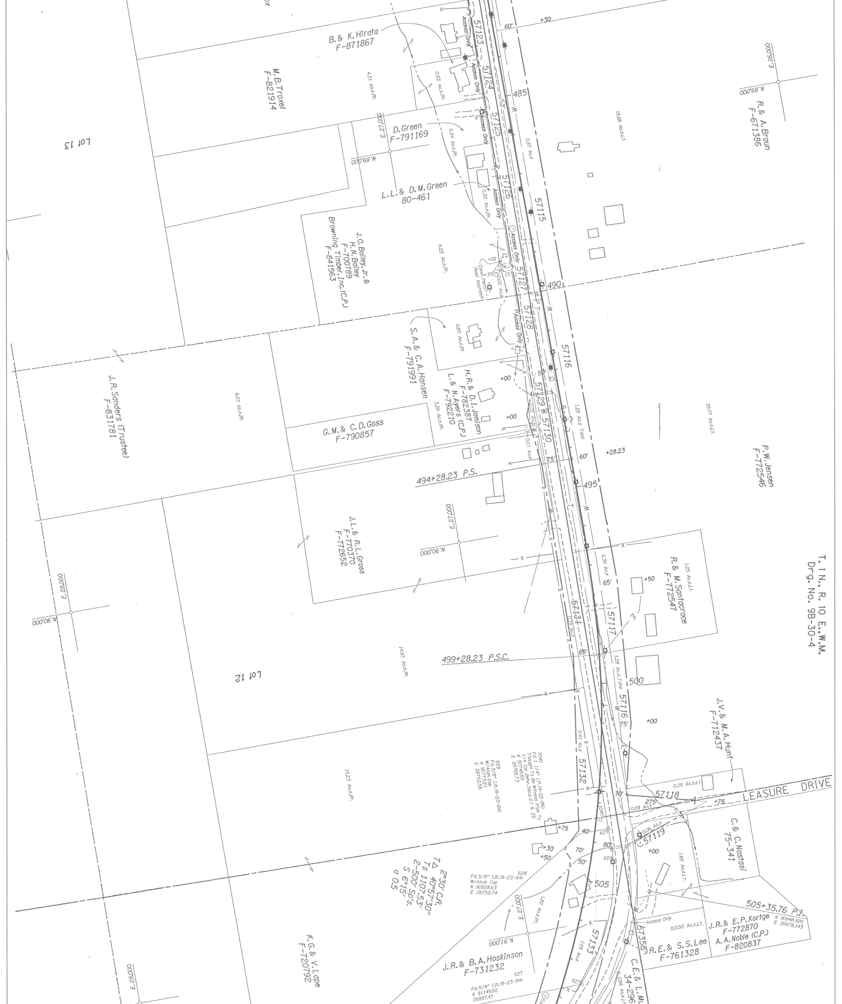
B.& K.Hirata
F-871867
M.B.Troxel
F-821914
4.31 Ac.±Rt.
0.52 Ac.±Rt.
57123
57124
57125
57126
57127
57128
57129
57130
57131
57132
57133
57358
Access Only
60'
+30
485
490
495
500
505
R.& A.Braun
F-671386
E.26,000
N.89,000
18.68 Ac.±Lt.
Lot 13
D.Green
F-791169
0.34 Ac.±Rt.
E.27,000
N.89,000
0.87 Ac.±
L.L.& D.M.Green
80-461
0.32 Ac.±Rt.
57115
J.O.Bailey,Jr.&
H.N.Bailey
F-700789
Browning Timber,Inc.(C.P.)
F-841563
4.22 Ac.±Rt.
Const. Permit
Road Approach
0.02 Ac.±
+00
+35
S.A.& C.A.Hansen
F-791191
0.80 Ac.±Rt.
57116
J.R.Sanders (Trustee)
F-831781
6.01 Ac.±Rt.
H.R.& D.I.Jamison
F-782387
L.& N.Ayers (C.P.)
F-792210
3.26 Ac.±Rt.
50'
+00
0.01 Ac.±
1.28 Ac.± Total
39.77 Ac.±Lt.
P.W.Jensen
F-772546
G.M.& C.D.Goss
F-790857
75'
+28.23
494+28.23 P.S.
J.L.& R.L.Gross
F-770370
F-772652
E.27,000
N.90,000
0.39 Ac.±
65'
1.25 Ac.±Lt.
R.& M.Santarooe
F-772547
+50
57117
E.26,000
N.90,000
14.93 Ac.±Rt.
499+28.23 P.S.C.
Lot 12
0.39 Ac.±
1.28 Ac.± Total
+00
J.V.& M.A.Hunt
F-712437
0.41 Ac.±
15.23 Ac.±Rt.
1040
Fd.1 1/4" I.P.(4-22-86)
Thought To Be Witness Pipe To
1/4 Cor. Betw. Secs.21 & 22
N 90749.59
E 26768.73
629
Fd.5/8" I.R.(8-23-84)
W/Alum.Cap
N 90773.81
E 26752.56
0.29 Ac.±Lt.
57118
LEASURE DRIVE
275'
0.09 Ac.±
+75
70'
C.& C.Nastasi
75-341
+75
40'
629
0.06 Ac.±
57119
+30
+50
70'
80'
50'
628
+00
1.65 Ac.±Lt.
T∆ 2°30' C.R.
Ts 40°57'30"
2-500'.53'
S 6'15' Sp's.
e 0.5
628
Fd.5/8" I.R.(8-23-84)
W/Alum Cap
N 90828.63
E 26752.74
E.27,000
1.82 Ac.±Rt.
505+35.76 P.I.
N 90948.920
E 26678.143
Access Only
0.050 Ac.±Lt.
J.R.& E.P.Kortge
F-772870
A.A.Noble (C.P.)
F-820837
N.91,000
1.05 Ac.±
R.E.& S.S.Lee
F-761328
J.R.& B.A.Hoskinson
F-731232
K.G.& V.Lape
F-720792
E.26,000
627
Fd.5/8" I.R.(8-23-84)
N 91149.82
26887.47
627
0.66 Ac.±Lt.
C.E.& L.Mu
34-296
W

T. 1 N., R. 10 E., W.M.
Drg. No. 9B-30-4

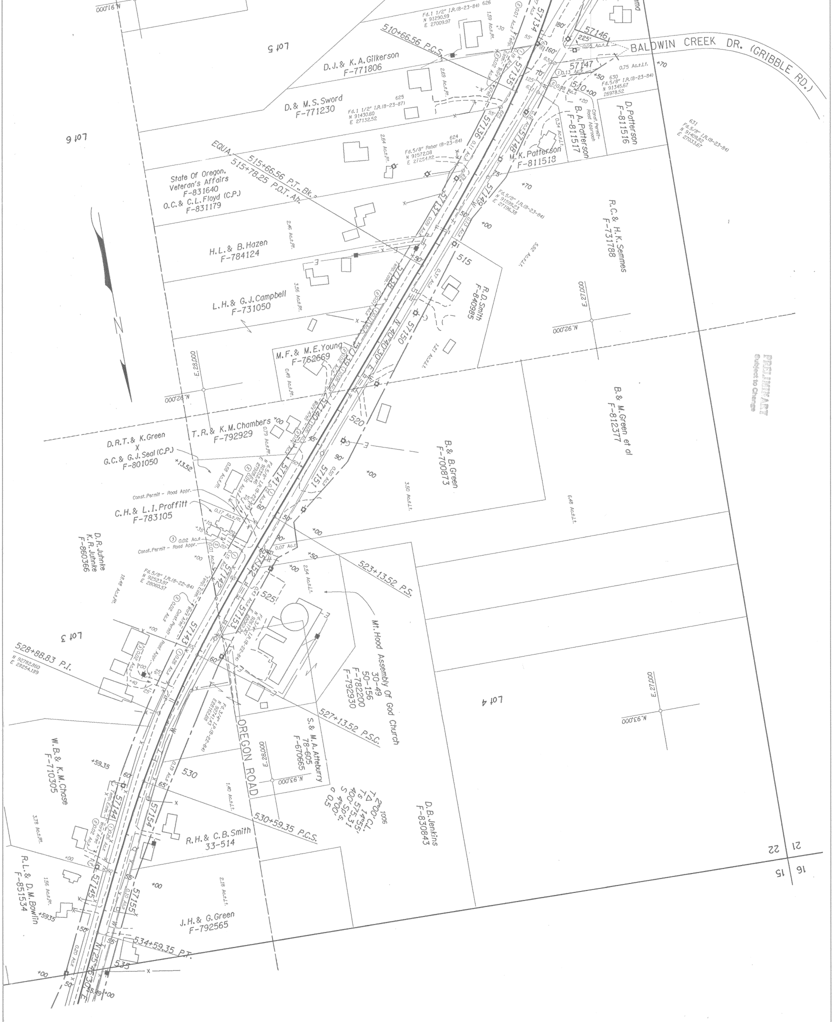
BALDWIN CREEK DR. (GRIBBLE RD.)
Lot 5
Lot 6
Lot 3
Lot 4
D.J.& K.A.Gilkerson F-771806
D.& M.S.Sword F-771230
State Of Oregon, Veteran's Affairs F-831640 O.C.& C.L.Floyd (C.P.) F-831179
H.L.& B.Hazen F-784124
L.H.& G.J.Campbell F-731050
M.F.& M.E.Young F-762669
T.R.& K.M.Chambers F-792929
D.R.T.& K.Green x G.C.& G.J.Seal (C.P.) F-801050
C.H.& L.I.Proffitt F-783105
D.R.Juhnke K.R.Juhnke F-860366
W.B.& K.M.Chase F-710305
R.L.& D.M.Bowlin F-851534
R.H.& C.B.Smith 33-514
J.H.& G.Green F-792565
S.& M.A.Atteburry 78-605 F-670665
Mt.Hood Assembly Of God Church 30-49 50-156 F-782200 F-792930
D.B.Jenkins F-830843
B.& B.Green F-700873
B.& M.Green et al F-812377
R.D.Smith F-840985
R.C.& H.K.Semmes F-731788
M.K.Patterson F-811518
B.A.Patterson F-811517
D.Patterson F-811516
OREGON ROAD
510+66.56 P.C.S.
EQUA. 515+66.56 P.T., Bk. 515+78.25 P.O.T. Ah.
523+13.52 P.S.
527+13.52 P.S.C.
528+88.83 P.I.
530+59.35 P.C.S.
534+59.35 P.T.
N 40°40'30" E
N 25°45'30" E
P.I. 1006 Δ 14°55' T 200' S 575.31 L 400' Ls 400' Os 0.5
N.92,000
N.93,000
E.27,000
E.28,000
N 91,000
Fd.1 1/2" I.R.(8-23-84) 626 N 91290.59 E 27009.97
Fd.1 1/2" I.R.(8-23-87) 625 N 91430.60 E 27132.52
Fd.5/8" Rebar (8-23-84) 624 N 91572.08 E 27254.82
Fd.5/8" I.R.(8-23-84) 630 N 91345.67 E 26978.52
Fd.5/8" I.R.(8-23-84) 631 N 91409.82 E 27033.67
Fd.5/8" I.R.(8-23-84) N 91599.23 E 27196.38
Fd.5/8" I.R.(8-22-84) N 92523.97 E 28060.37
N 92792.850 E 28254.189
Const. Permit - Road Appr.
Const. Permit - Road Approach
57134
57135
510
515
520
525
530
535
0.75 Ac.±Lt.
0.34 Ac.±Lt.
2.69 Ac.±Rt.
2.64 Ac.±Rt.
2.46 Ac.±Rt.
3.56 Ac.±Rt.
0.49 Ac.±Rt.
0.79 Ac.±Rt.
0.17 Ac.±Rt.
10.49 Ac.±Rt.
3.78 Ac.±Rt.
1.56 Ac.±Rt.
5.92 Ac.±Lt.
1.21 Ac.±Lt.
3.50 Ac.±Lt.
6.48 Ac.±Lt.
2.54 Ac.±Lt.
1.40 Ac.±Lt.
2.18 Ac.±Lt.
0.07 Ac.±
0.02 Ac.±
0.13 Ac.±
0.05 Ac.±
21
22
15
16
PRELIMINARY
Subject to Change

PRELIMINARY
Subject to Change

MT. HOOD-LONG PRAIRIE ROAD SEC.

MT. HOOD HIGHWAY

HOOD RIVER COUNTY

LOCATED LINE

SCALE: 1"=100'

PART 1 OF 2 PARTS

DRG. NO. 9B-30-4

SEE MAP 9B-30-5