MAP
of
COLUMBIA RIVER HIGHWAY
Showing

Farm of J.W. Morton with proposed Right of Way to cover slope of road as constructed

Scale 1 inch = 100 ft True Bearings

Surveyed Febr. 24 1920

W.K. Smith
Resident Engineer

Approved
State Highway Engineer

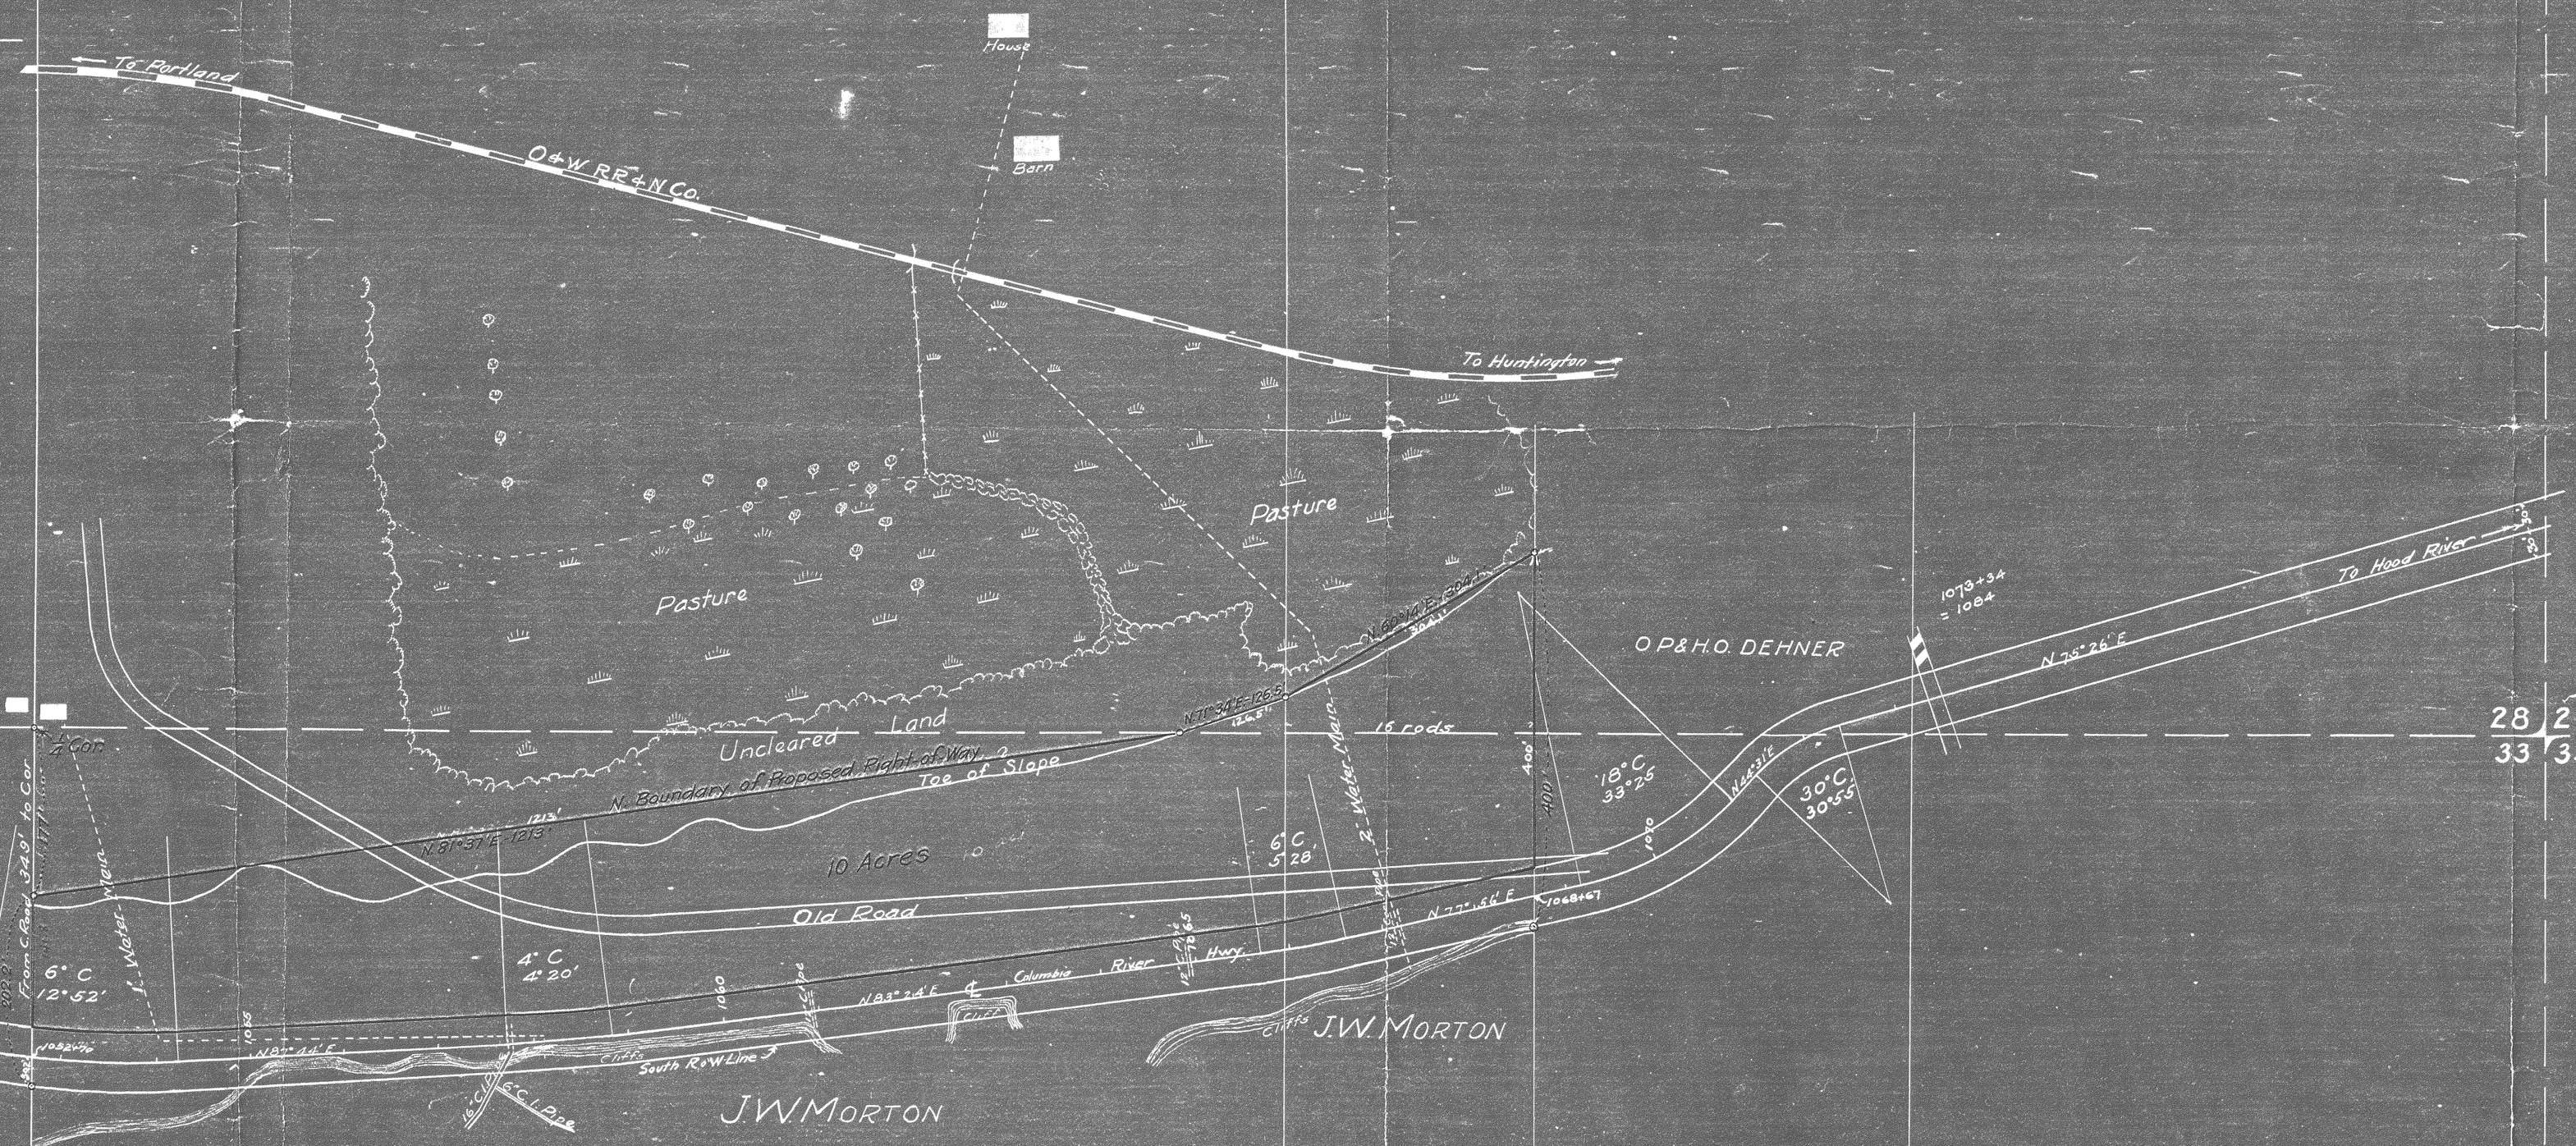

0726