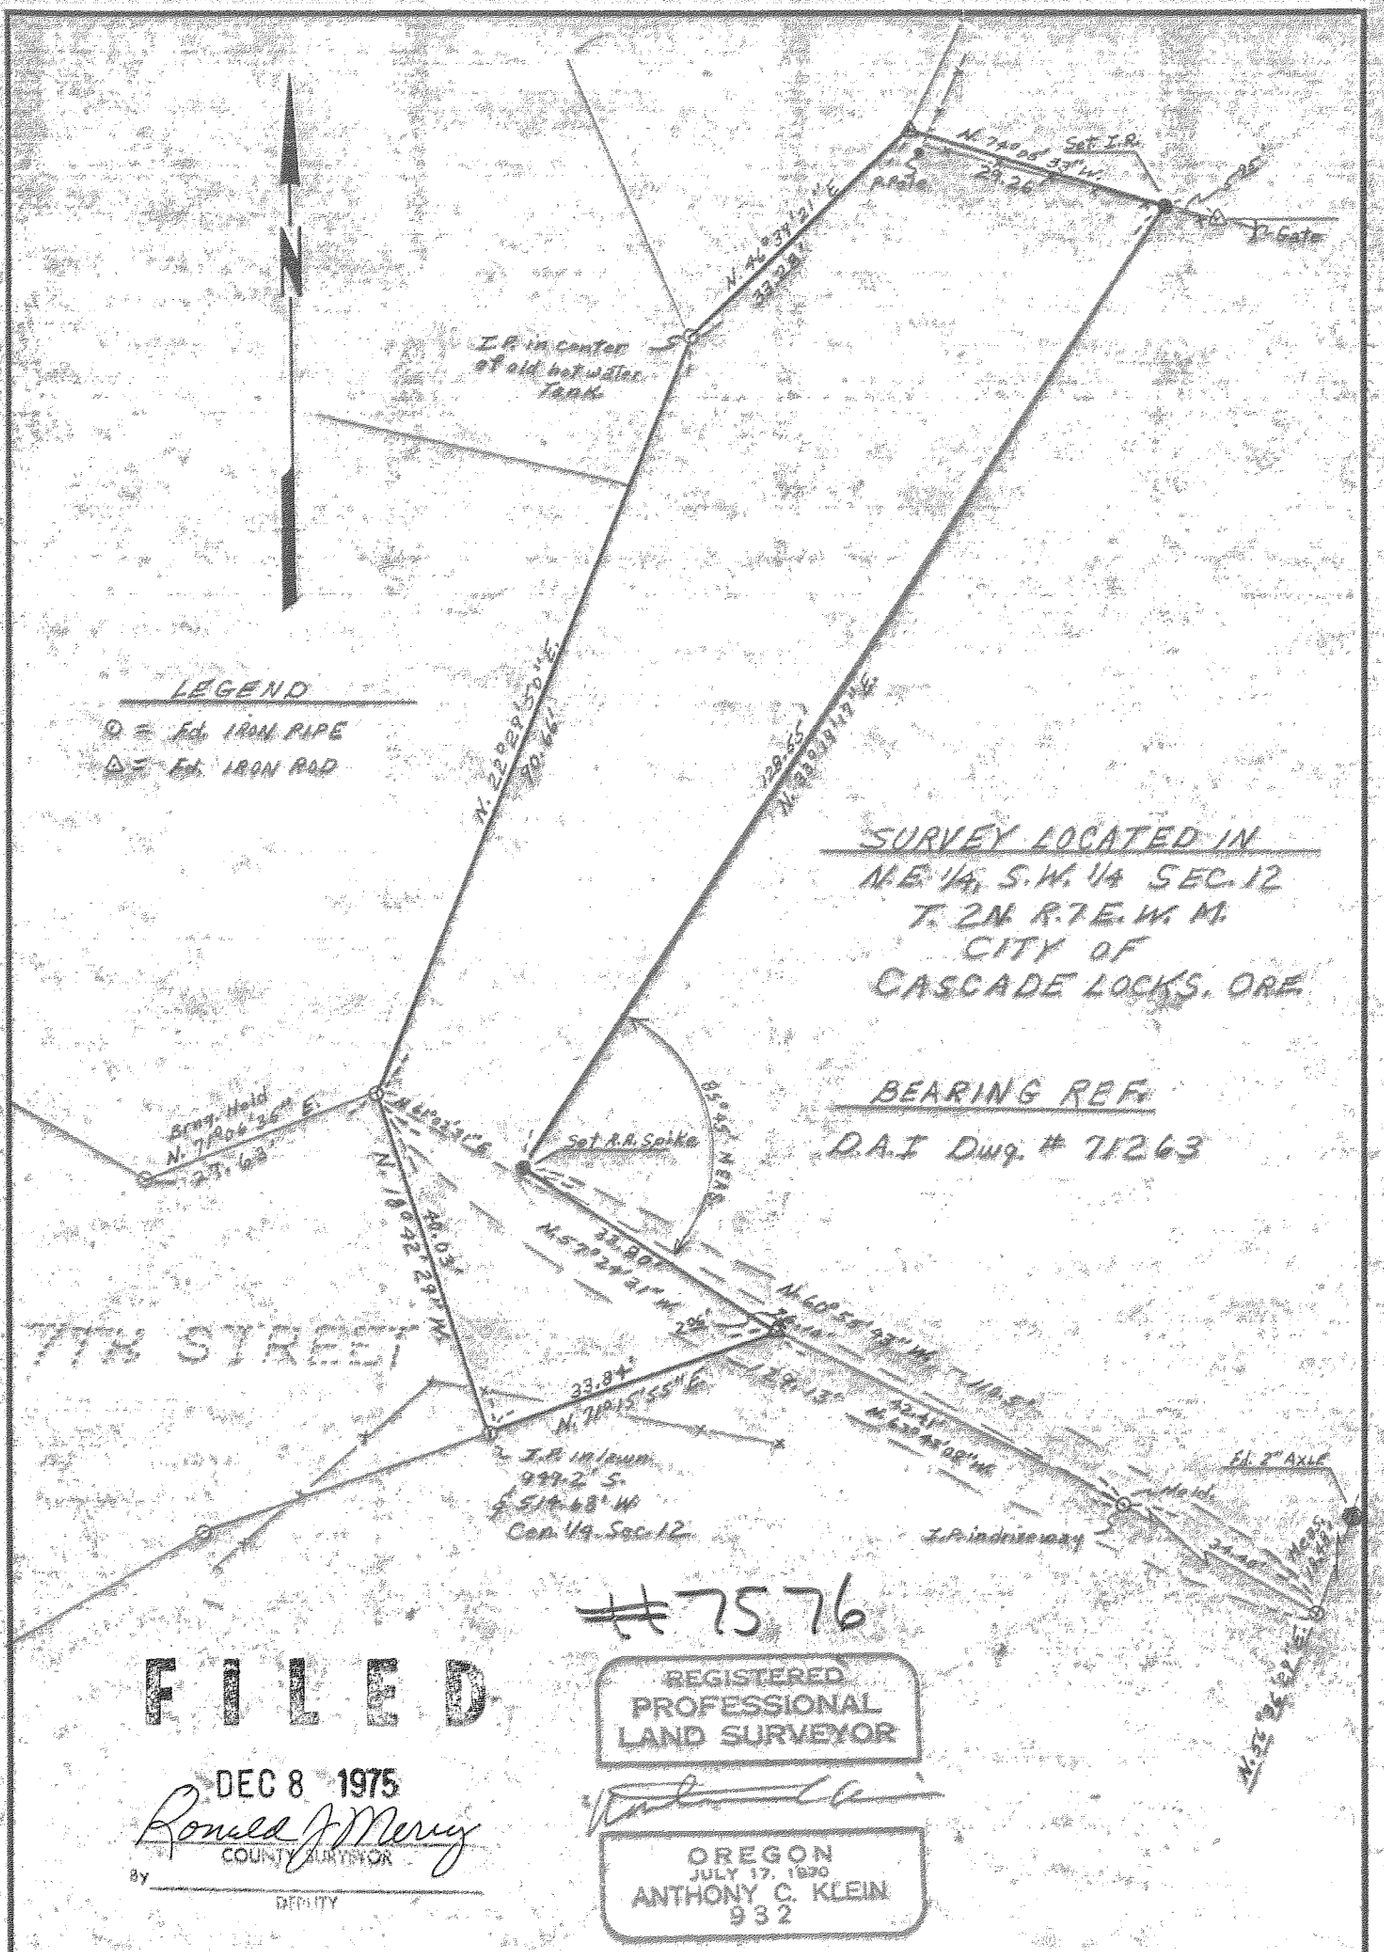

DATE 11/25/75	DRAWN J.P.R.
SURVEY J.P.R.	DESIGN
CHECKED A.C.K.	APPROVED
SCALE 1" = 20'	
PROJECT NO. 75264	

Engineering Surveying Data Processing

Dielschneider Associates Inc

No. 8 Fourth St.

Hood River, Oregon 97031

SURVEY FOR CITY OF CASCADE LOCKS ORE

K+E ALBANENE TRACING PAPER

6-402