WAR DEPARTMENT

CORPS OF ENGINEERS U. S. ARMY

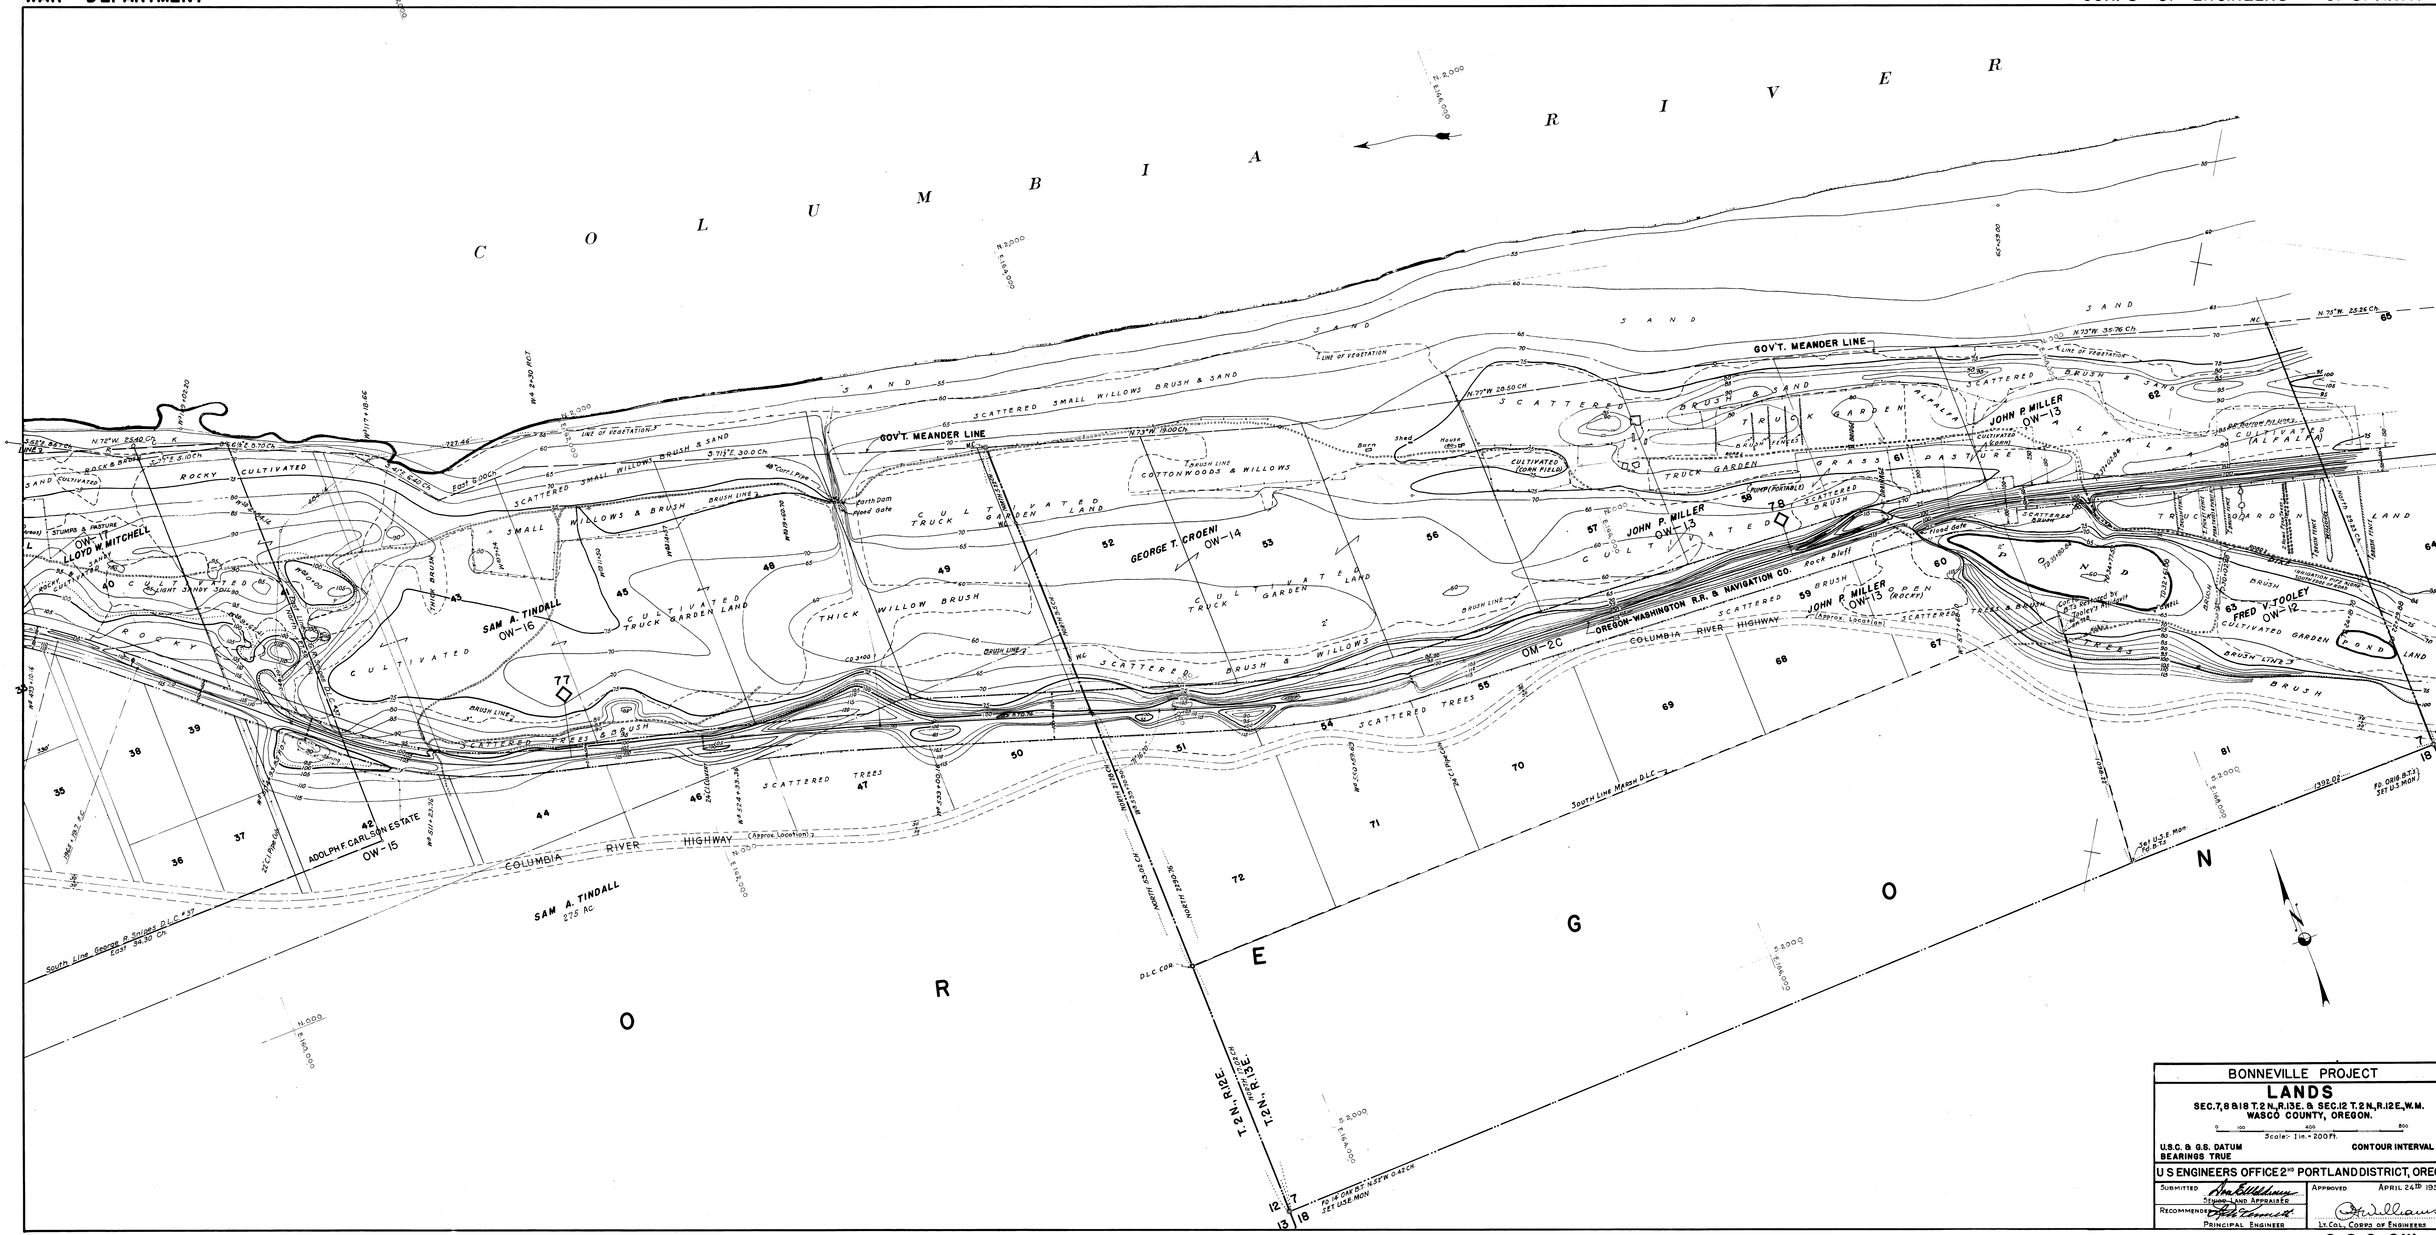

BONNEVILLE PROJECT

LANDS

SEC. 7, 8 & 18 T. 2 N., R. 13 E. & SEC. 12 T. 2 N., R. 12 E., W.M.
WASCO COUNTY, OREGON.

0 100 400 800
Scale: 1 in. = 200 Ft.

U.S.C. & G.S. DATUM
BEARINGS TRUE
CONTOUR INTERVAL

U S ENGINEERS OFFICE 2ND PORTLAND DISTRICT, OREG

SUBMITTED _____ Staff Land Appraiser
RECOMMENDED _____ Principal Engineer
APPROVED APRIL 24th 19[illegible]
_____ Lt. Coll. Corps of Engineers

R 0-8-6 OW

0-8-6 OW