WAR DEPARTMENT

CORPS OF ENGINEERS, U.S. ARMY

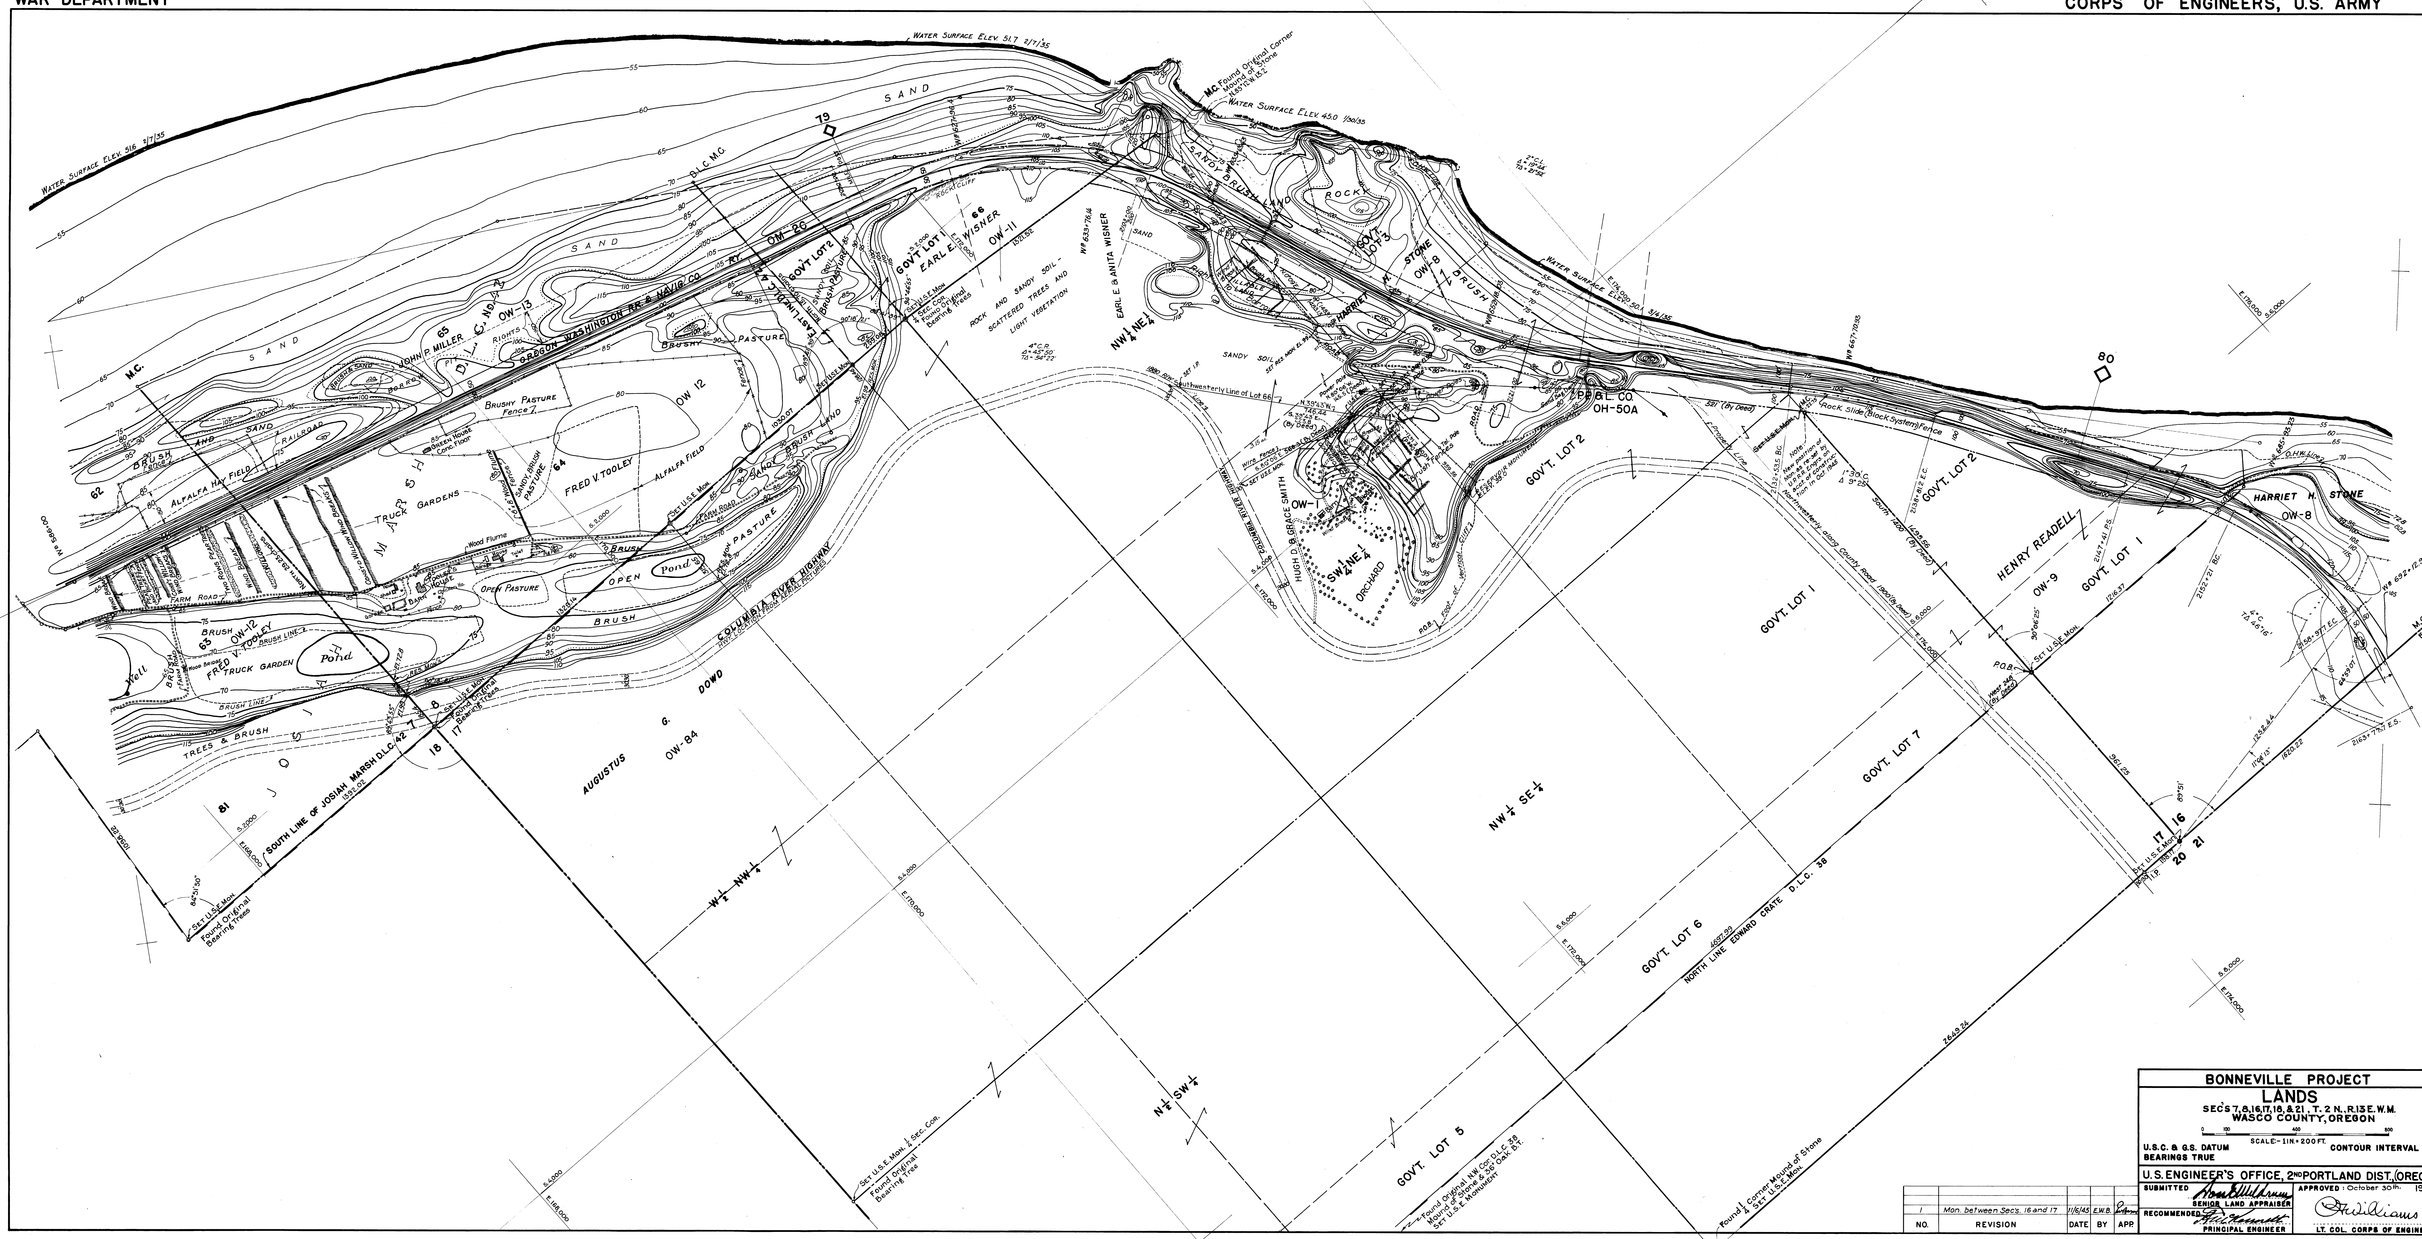
WATER SURFACE ELEV. 51.7 2/7/35
M.C. Found Original Corner Mound of Stone N.65°W. 0.5'
SAND
ROCKY
BRUSH AND SAND
BRUSHY PASTURE
ROCK AND SANDY SOIL - SCATTERED TREES AND LIGHT VEGETATION
SANDY SOIL
JOHN P. MILLER D.L.C. NO. 65
OREGON-WASHINGTON RR. & NAV. CO. RIGHT OF WAY
EARL E. WISNER
EARL & ANITA WISNER
HARRIET H. STONE
HENRY READELL
HUGH D. & GRACE SMITH
FRED V. TOOLEY
TRUCK GARDENS
ALFALFA FIELD
ORCHARD
OPEN Pond
COLUMBIA RIVER HIGHWAY
OLD U.S.E. Mon.
SOUTH LINE OF JOSIAH MARSH D.L.C. 42
AUGUSTUS G. DOWD
OW-1
OW-8
OW-9
OW-11
OW-12
OW-13
OW-26
OH-50A
GOVT. LOT 1
GOVT. LOT 2
GOVT. LOT 5
GOVT. LOT 6
GOVT. LOT 7
NW¼ NE¼
SW¼ NE¼
W½ NW¼
NW¼ SE¼
N½ SW¼
NORTH LINE EDWARD CRATE D.L.C. 38
Found ¼ Corner Mound of Stone S.47°E. 0.5' Set U.S.E. Mon.
Set U.S.E. Mon. ¼ Sec. Cor.
Found Original Bearing Trees
Found Original NW Cor. D.L.C. 38 Mound of Stone Set U.S.E. Mon. S.52°E. Oak 8"
POB
Set U.S.E. Mon.
Found U.S.E. Mon.
Rock Slide Block System Fence
Brushy Pasture Fence 7
Wood Fence
Barbed Wire Fence
Cross Fence
Farm Road
Brush Line 1
Brush Line 2
