WAR DEPARTMENT

CORPS OF ENGINEERS U. S. ARMY

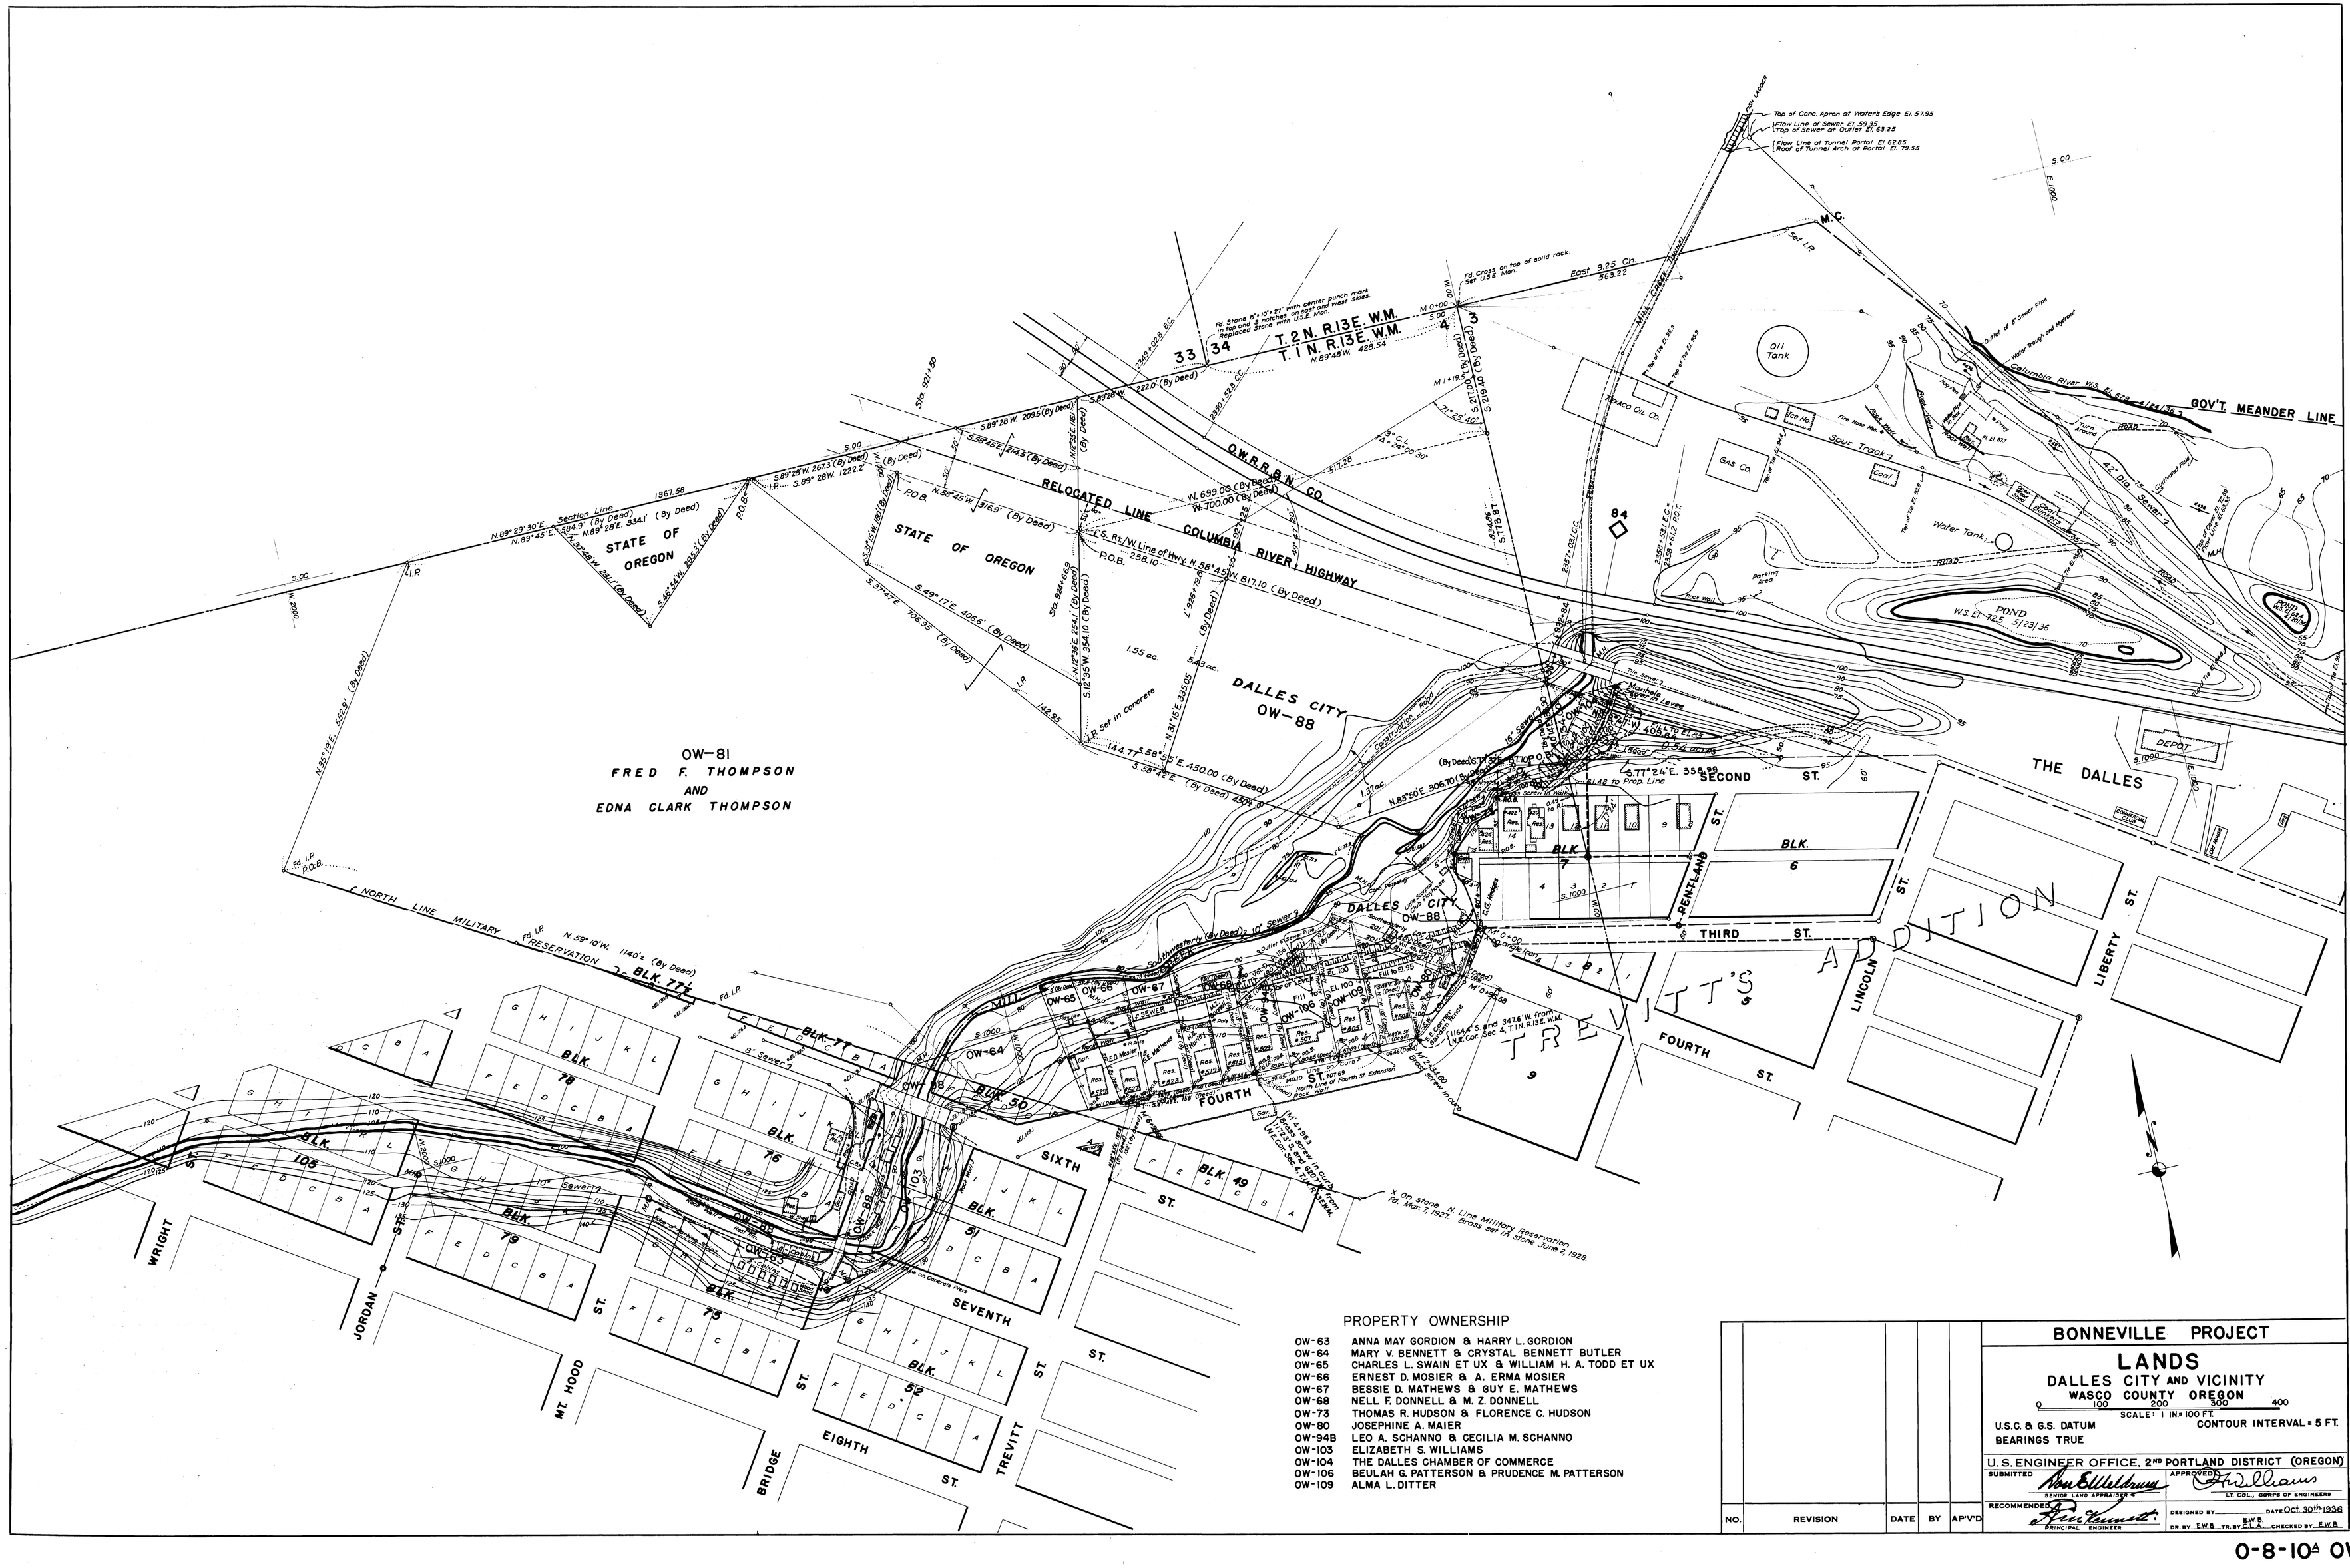
T. 2 N. R. 13 E. W.M.
T. 1 N. R. 13 E. W.M.
O.W.R.R.& N. CO.
RELOCATED LINE COLUMBIA RIVER HIGHWAY
STATE OF OREGON
OW-81
FRED F. THOMPSON AND EDNA CLARK THOMPSON
DALLES CITY OW-88
OW-64
OW-65
OW-66
OW-67
OW-68
OW-73
OW-80
OW-94B
OW-103
OW-104
OW-106
OW-109
Oil Tank
GAS Co.
Spur Track
Water Tank
POND
W.S. El. 72.3 5/23/36
Columbia River W.S. El. 69.4 4/24/36
GOV'T MEANDER LINE
DEPOT
THE DALLES
SECOND ST.
THIRD ST.
FOURTH ST.
SIXTH ST.
SEVENTH ST.
EIGHTH ST.
TREVITT'S ADDITION
BLK. 6
BLK. 7
BLK. 9
BLK. 49
BLK. 50
BLK. 51
BLK. 52
BLK. 75
BLK. 76
BLK. 77
BLK. 78
BLK. 79
BLK. 105
LIBERTY ST.
LINCOLN ST.
JORDAN ST.
MT. HOOD ST.
BRIDGE ST.
TRAVITT ST.
WRIGHT ST.
NORTH LINE MILITARY RESERVATION
Fd. 1.P. N. 39° 10' W. 1140's (By Deed)
Fd. 1.P. 10.0' E.
Fd. 1.P.
Set 1.P.
Fd. Cross on top of solid rock. Set U.S.E. Mon.
Rt. Stone 8"x 16"x 21" with center punch mark in top and 3 notches on each end and west sides. Replaced Stone with U.S.E. Mon.
Top of Conc. Apron at Water's Edge El. 57.95
Flow Line of Sewer, El. 59.35
Flow Line of Sewer at Outlet El. 63.25
Flow Line at Tunnel Portal El. 62.85
Roof of Tunnel Arch at Portal El. 79.55
Surface of 8" Sewer Pipe
Water trough and Hydrant
