WAR DEPARTMENT

CORPS OF ENGINEERS, U.S. ARMY

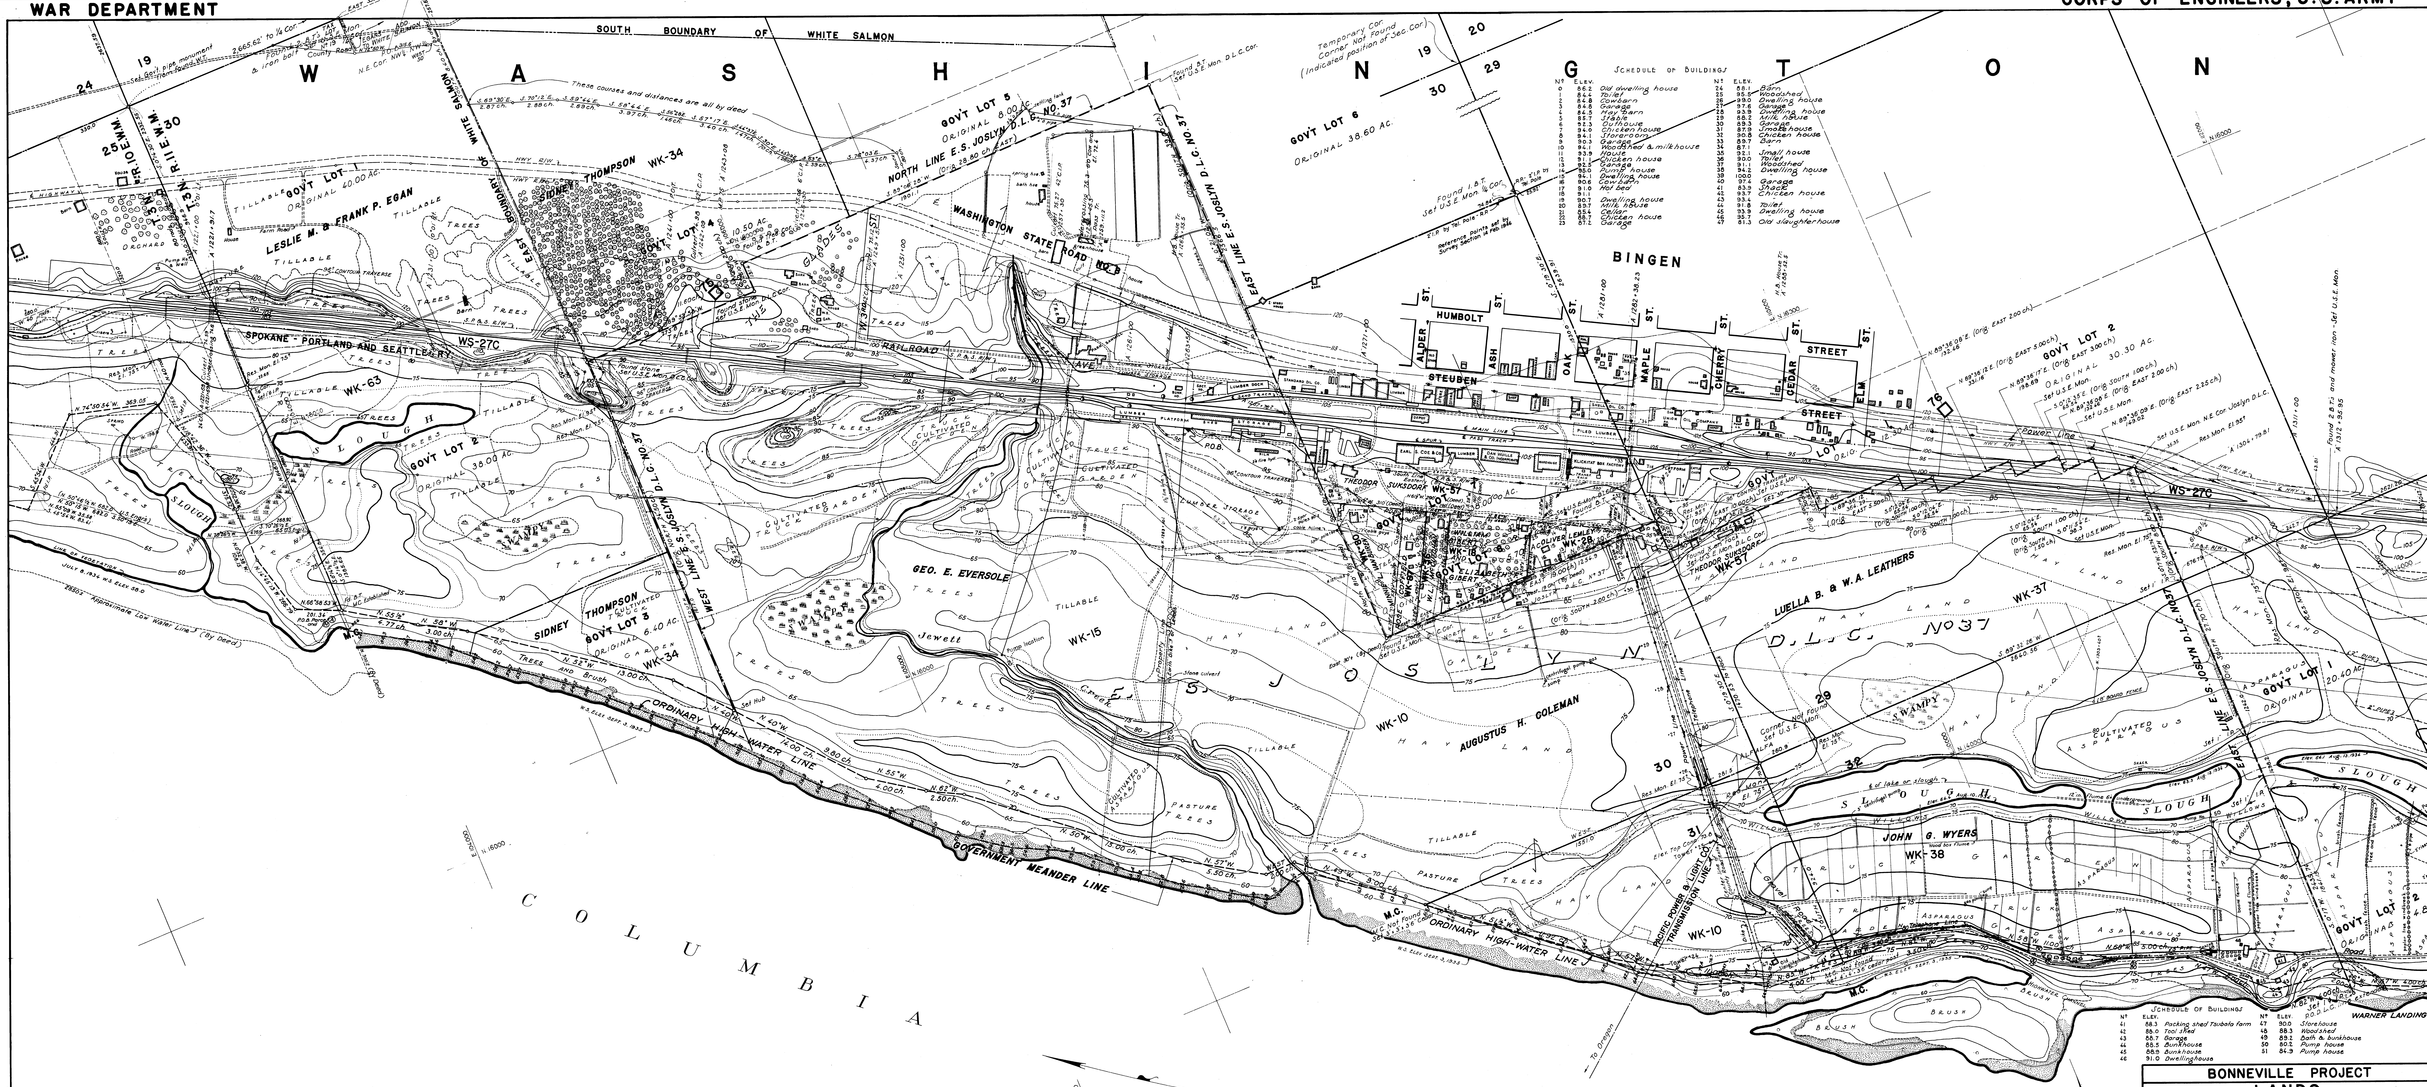
WASHINGTON
SOUTH BOUNDARY OF WHITE SALMON
WHITE SALMON
BINGEN
GOVT LOT 5
ORIGINAL 8.00 AC.
GOVT LOT 6
ORIGINAL 38.60 AC.
GOVT LOT 2
ORIGINAL 30.30 AC.
GOVT LOT 1
ORIGINAL 20.40 AC.
GOVT LOT 3
ORIGINAL 38.00 AC.
GOVT LOT 4
ORIGINAL 6.60 AC.
D.L.C. NO 37
LESLIE M. & FRANK P. EGAN
SIDNEY THOMPSON WK-34
GEO. E. EVERSOLE
AUGUSTUS H. GOLEMAN
LUELLA B. & W.A. LEATHERS
JOHN G. WYERS WK-38
THEODOR RUNSDORF WK-57
SPOKANE - PORTLAND AND SEATTLE RY.
WASHINGTON STATE ROAD NO. 8
RAILROAD AVE.
STEUBEN STREET
HUMBOLT ST.
ALDER ST.
ASH ST.
OAK ST.
MAPLE ST.
CHERRY ST.
CEDAR ST.
ELM ST.
EAST LINE E.S. JOSLYN D.L.C. NO 37
WEST LINE E.S. JOSLYN D.L.C. NO 37
NORTH LINE E.S. JOSLYN D.L.C. NO 37
SLOUGH
SWAMP
ORDINARY HIGH-WATER LINE
GOVERNMENT MEANDER LINE
COLUMBIA RIVER
To Oregon
WARNER LANDING
Temporary Cor. Corner Not Found (Indicated position of Sec. Cor.)
Found 1.4' S. of Sec. Cor.
Found 1.4' E. of Sec. Cor.
Found 0.8' S. and 0.4' W. of Sec. Cor.
Found 0.8' S. and mound iron - Set U.S.E. Mon.
Set U.S.E. Mon. NE Cor. Joslyn D.L.C.
Set U.S.E. Mon. NW Cor. Joslyn D.L.C.
Set U.S.E. Mon. SE Cor. Joslyn D.L.C.
Set U.S.E. Mon. SW Cor. Joslyn D.L.C.
Set U.S.E. Mon. Res. Mon. 61.987
Set U.S.E. Mon. Res. Mon. 61.987
Set U.S.E. Mon. Res. Mon. 61.987