WAR DEPARTMENT

CORPS OF ENGINEERS U.S. ARMY

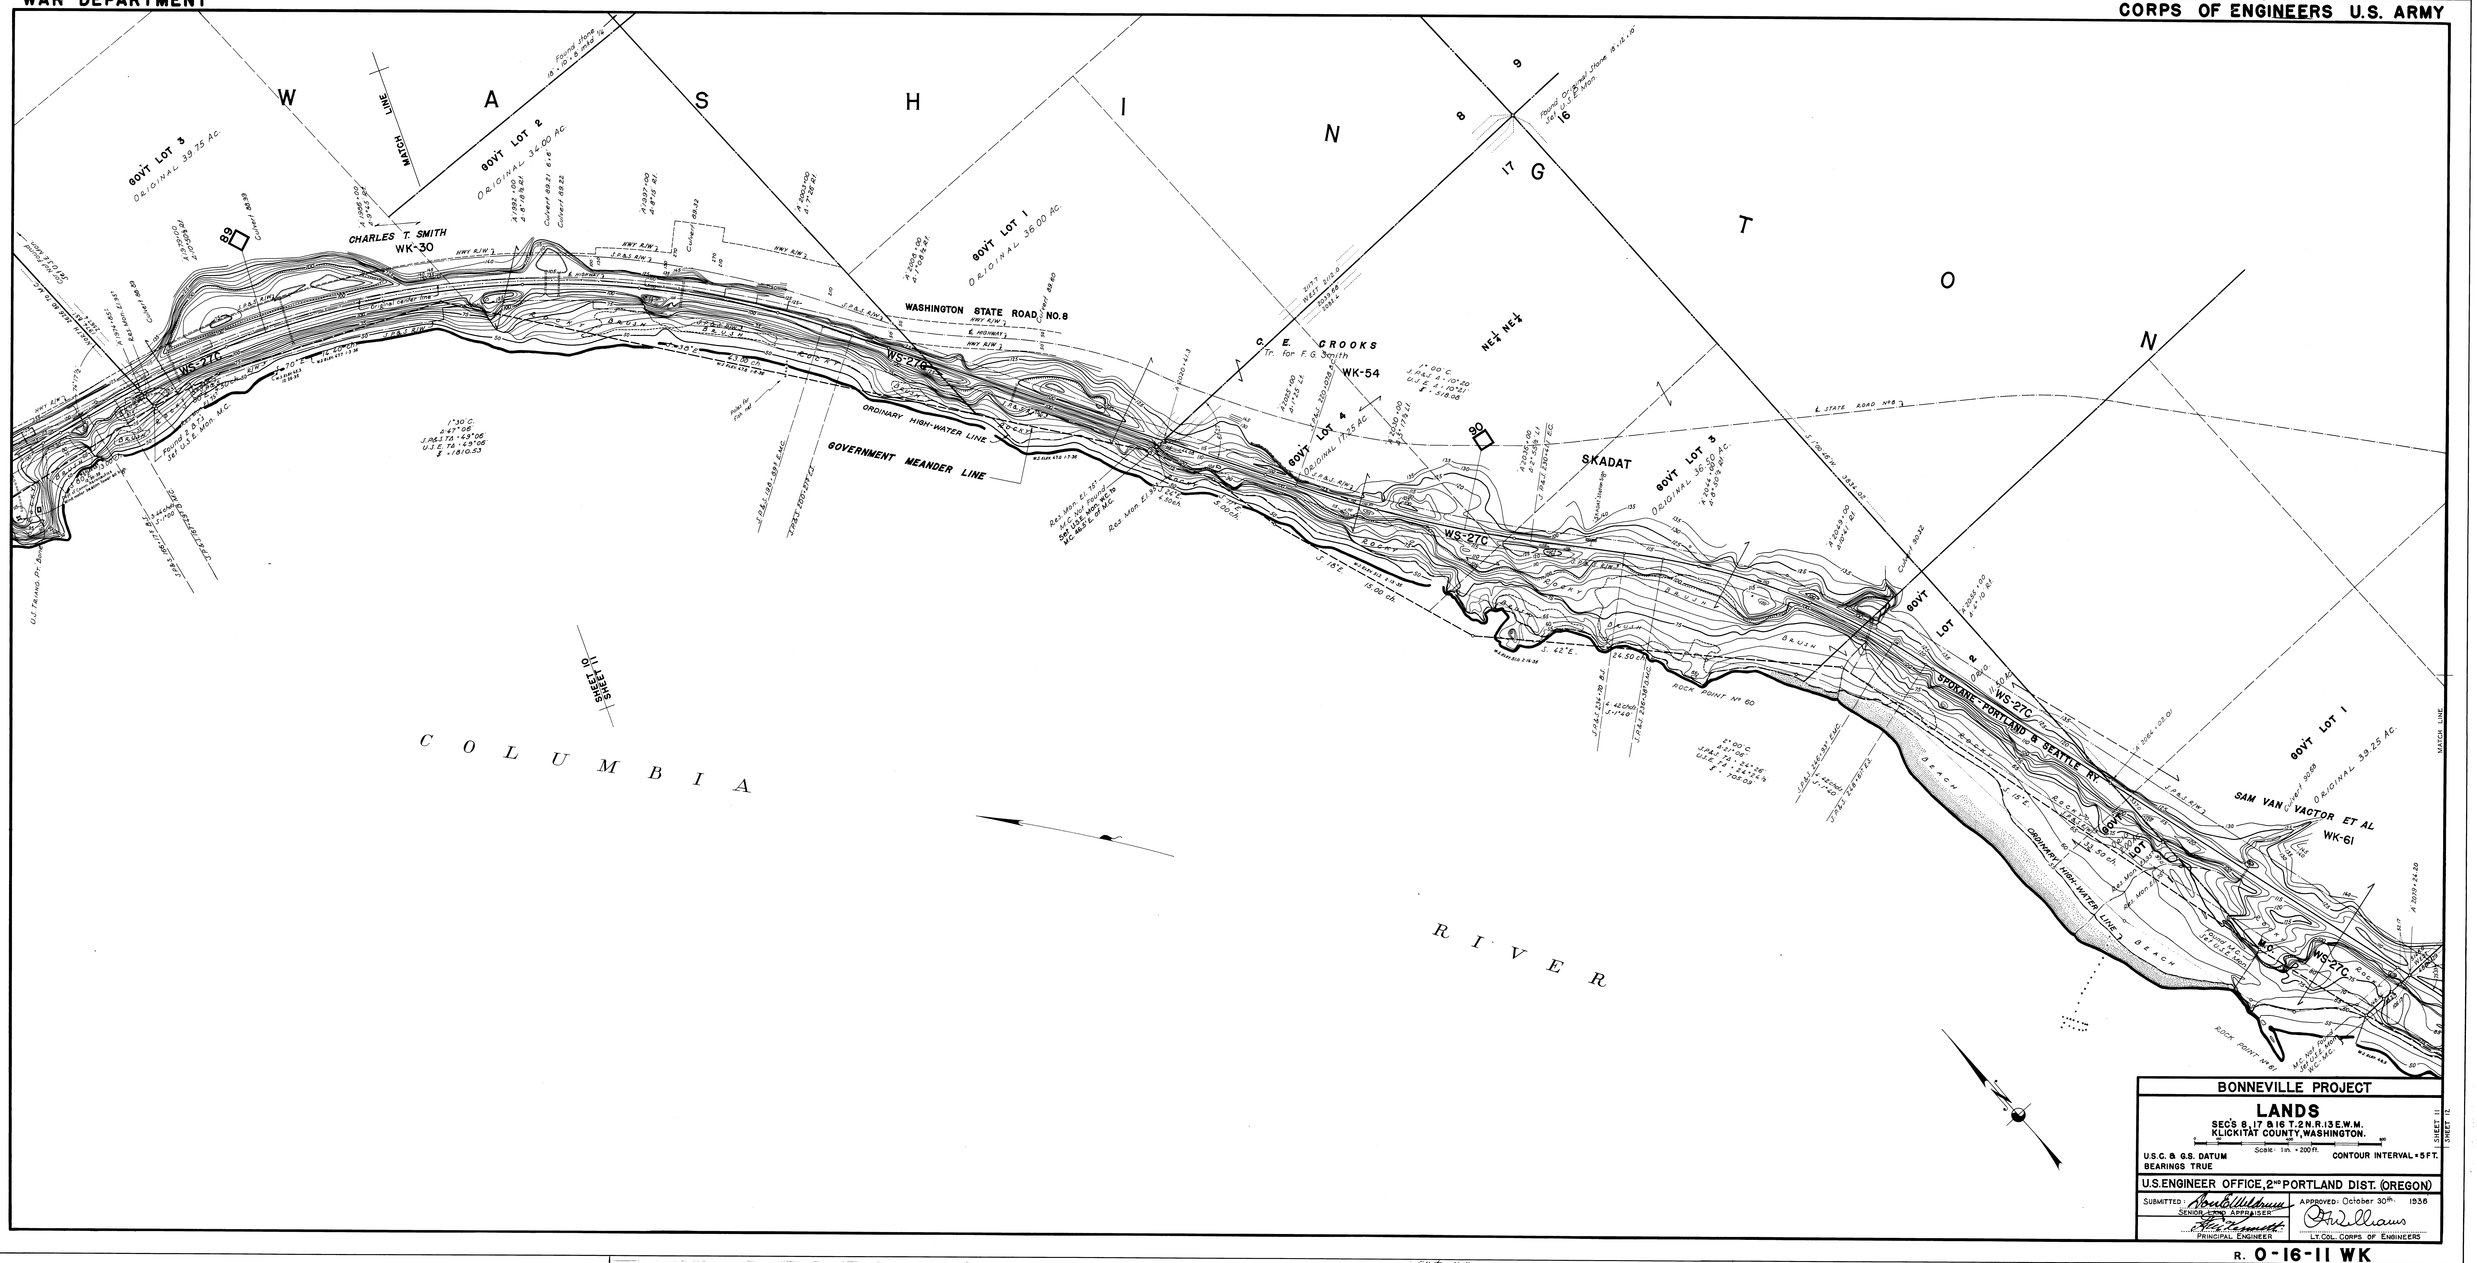

BONNEVILLE PROJECT

LANDS

SEC'S 8, 17 & 16 T. 2 N. R. 13 E. W. M.
KLICKITAT COUNTY, WASHINGTON.

0 100 200 300 400

Scale: 1 in. = 200 ft.

U.S.C. & G.S. DATUM
BEARINGS TRUE

CONTOUR INTERVAL = 5 FT.

U.S. ENGINEER OFFICE, 2ND PORTLAND DIST. (OREGON)

SUBMITTED: Robert Wildman
SENIOR CONS. APPRAISER

H. E. Lemmons
PRINCIPAL ENGINEER

APPROVED: October 30th 1936

Otto Williams
LT. COL. CORPS OF ENGINEERS

R. O-16-11 WK