WAR DEPARTMENT

CORPS OF ENGINEERS U.S. ARMY

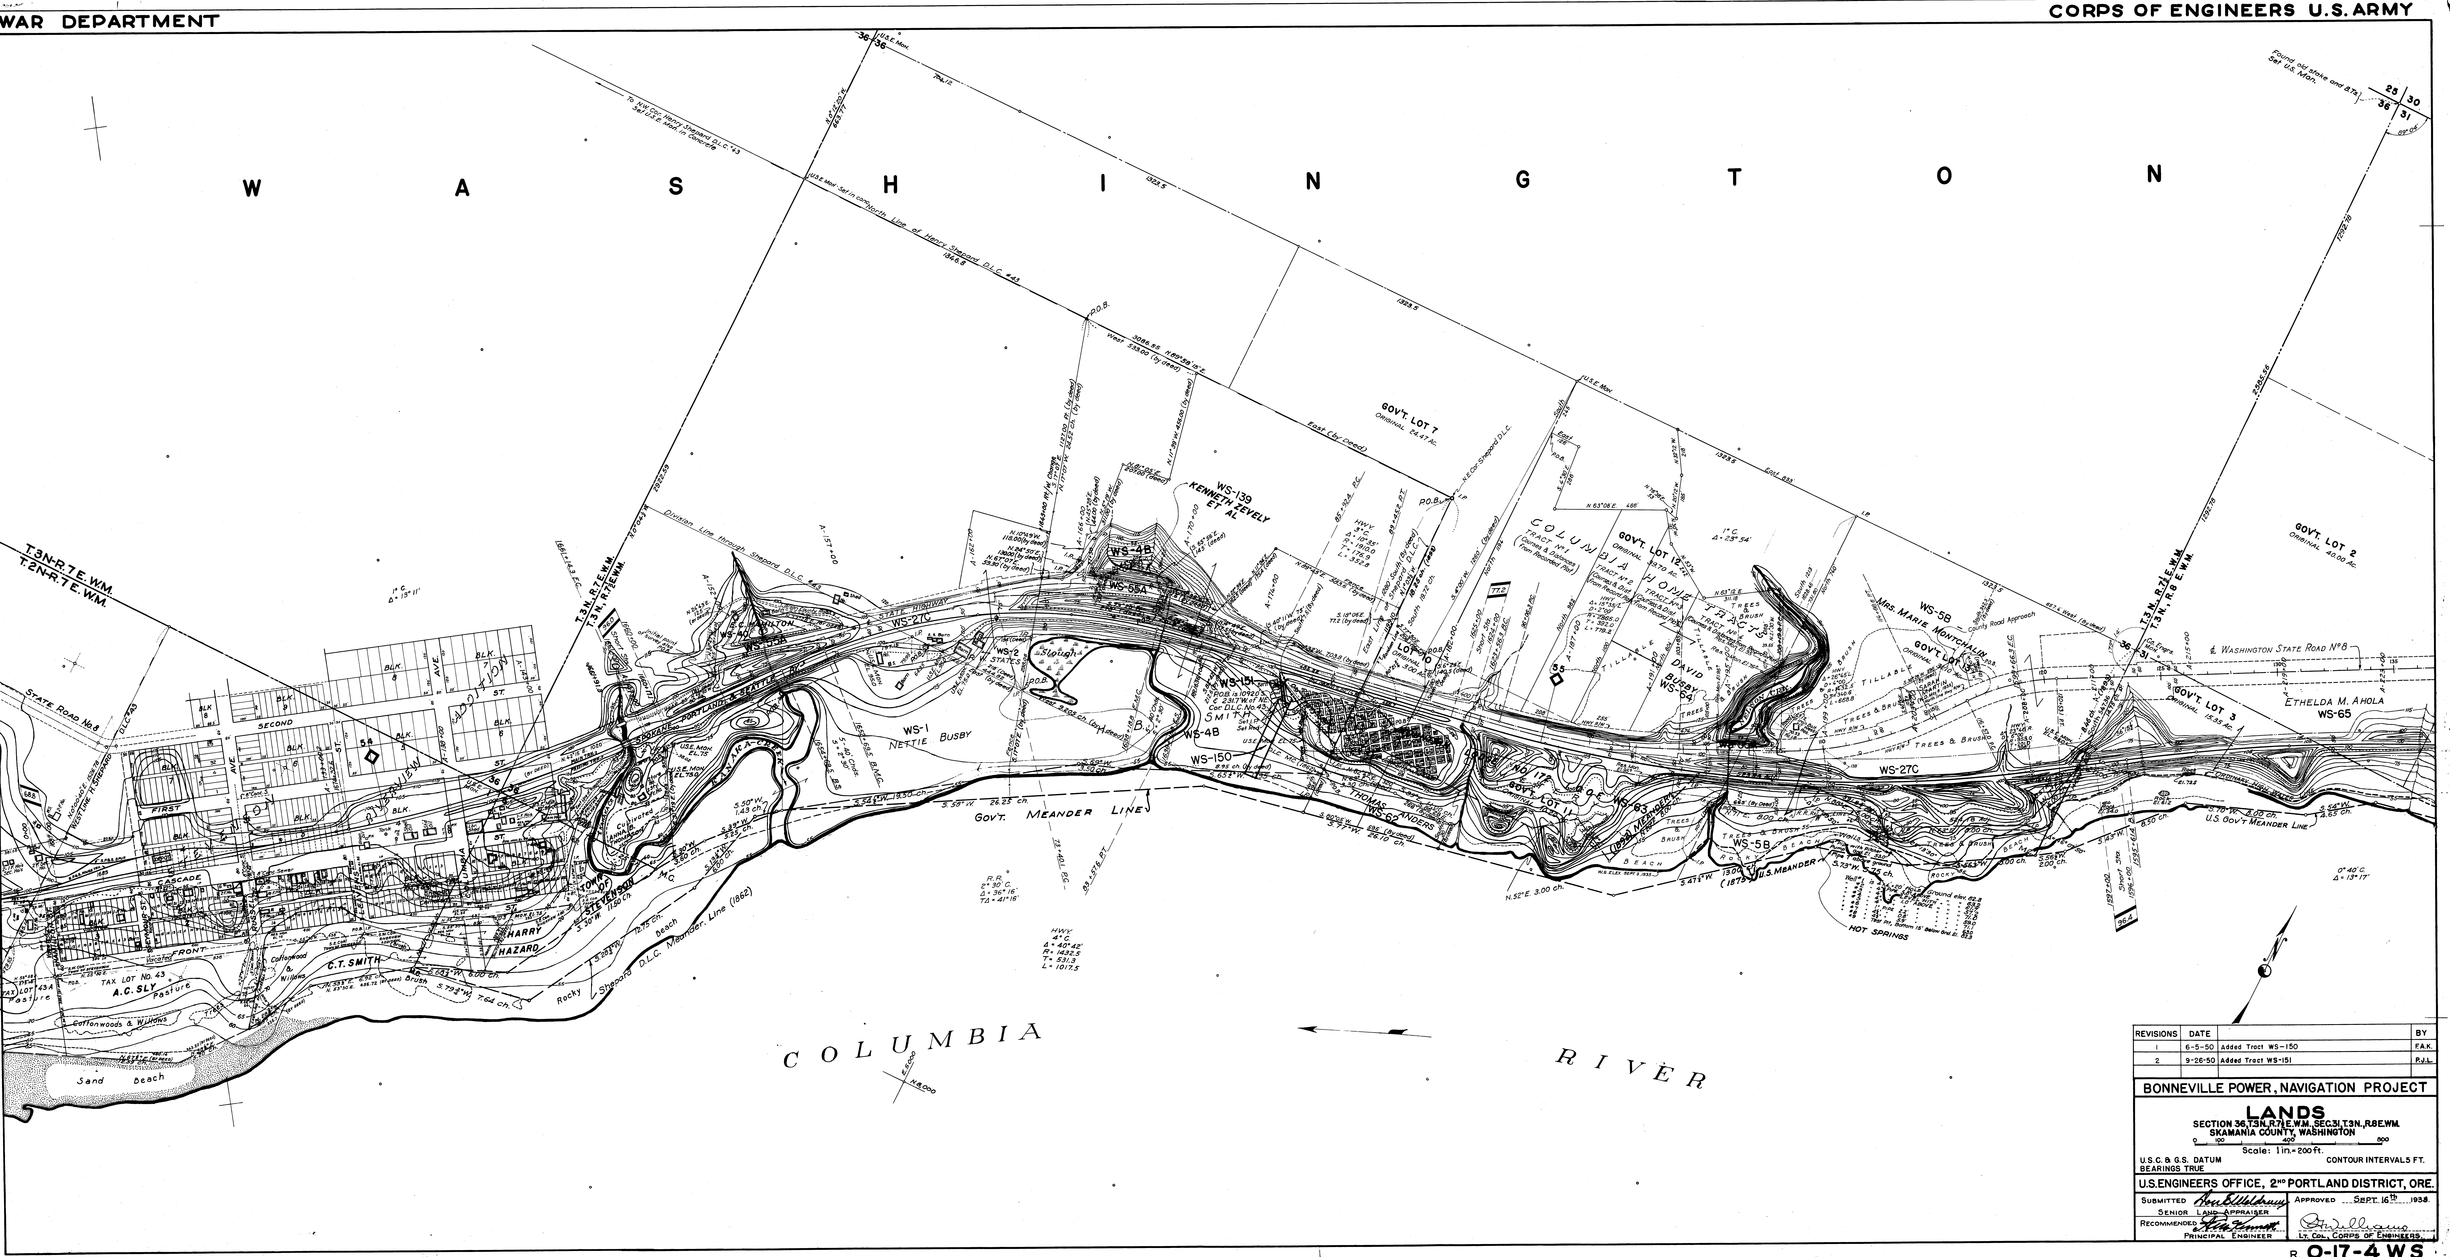
WASHINGTON
COLUMBIA RIVER
T.3N.R.7E.W.M.
T.2N.R.7E.W.M.
T.3N.R.8E.W.M.
T.3N.R.8E.E.W.M.
Govt. Meander Line
U.S. Govt. Meander Line
U.S. Meander (1879)
Meander Line (1862)
Division Line through Shepard D.L.C. #43
Govt. Lot 7 Original 24.47 Ac.
Govt. Lot 12 Original 8.70 Ac.
Govt. Lot 2 Original 40.00 Ac.
Govt. Lot 3 Original 15.35 Ac.
WS-1 NETTIE BUSBY
WS-2 STATE
WS-27C
WS-45
WS-48
WS-139 KENNETH ZEVELY ET AL
WS-150
WS-151
WS-58
WS-58A
WS-58B
WS-63
WS-65 ETHELDA M. AHOLA
THOMAS
STATE ROAD No.8
PORTLAND & SEATTLE R.R.
U.S.E. Mon.
Found old stone and B.T.
Set U.S. Mon.
Found Cor. Henry Shepard D.L.C. #43 Set G.L.O. Mon. in concrete
Set I.P. in cairn North Line of Henry Shepard D.L.C. #43
Found G.L.O. Mon.
Found Cor. Shepard D.L.C. #43
Set I.P.
