WAR DEPARTMENT

CORPS OF ENGINEERS, U.S. ARMY

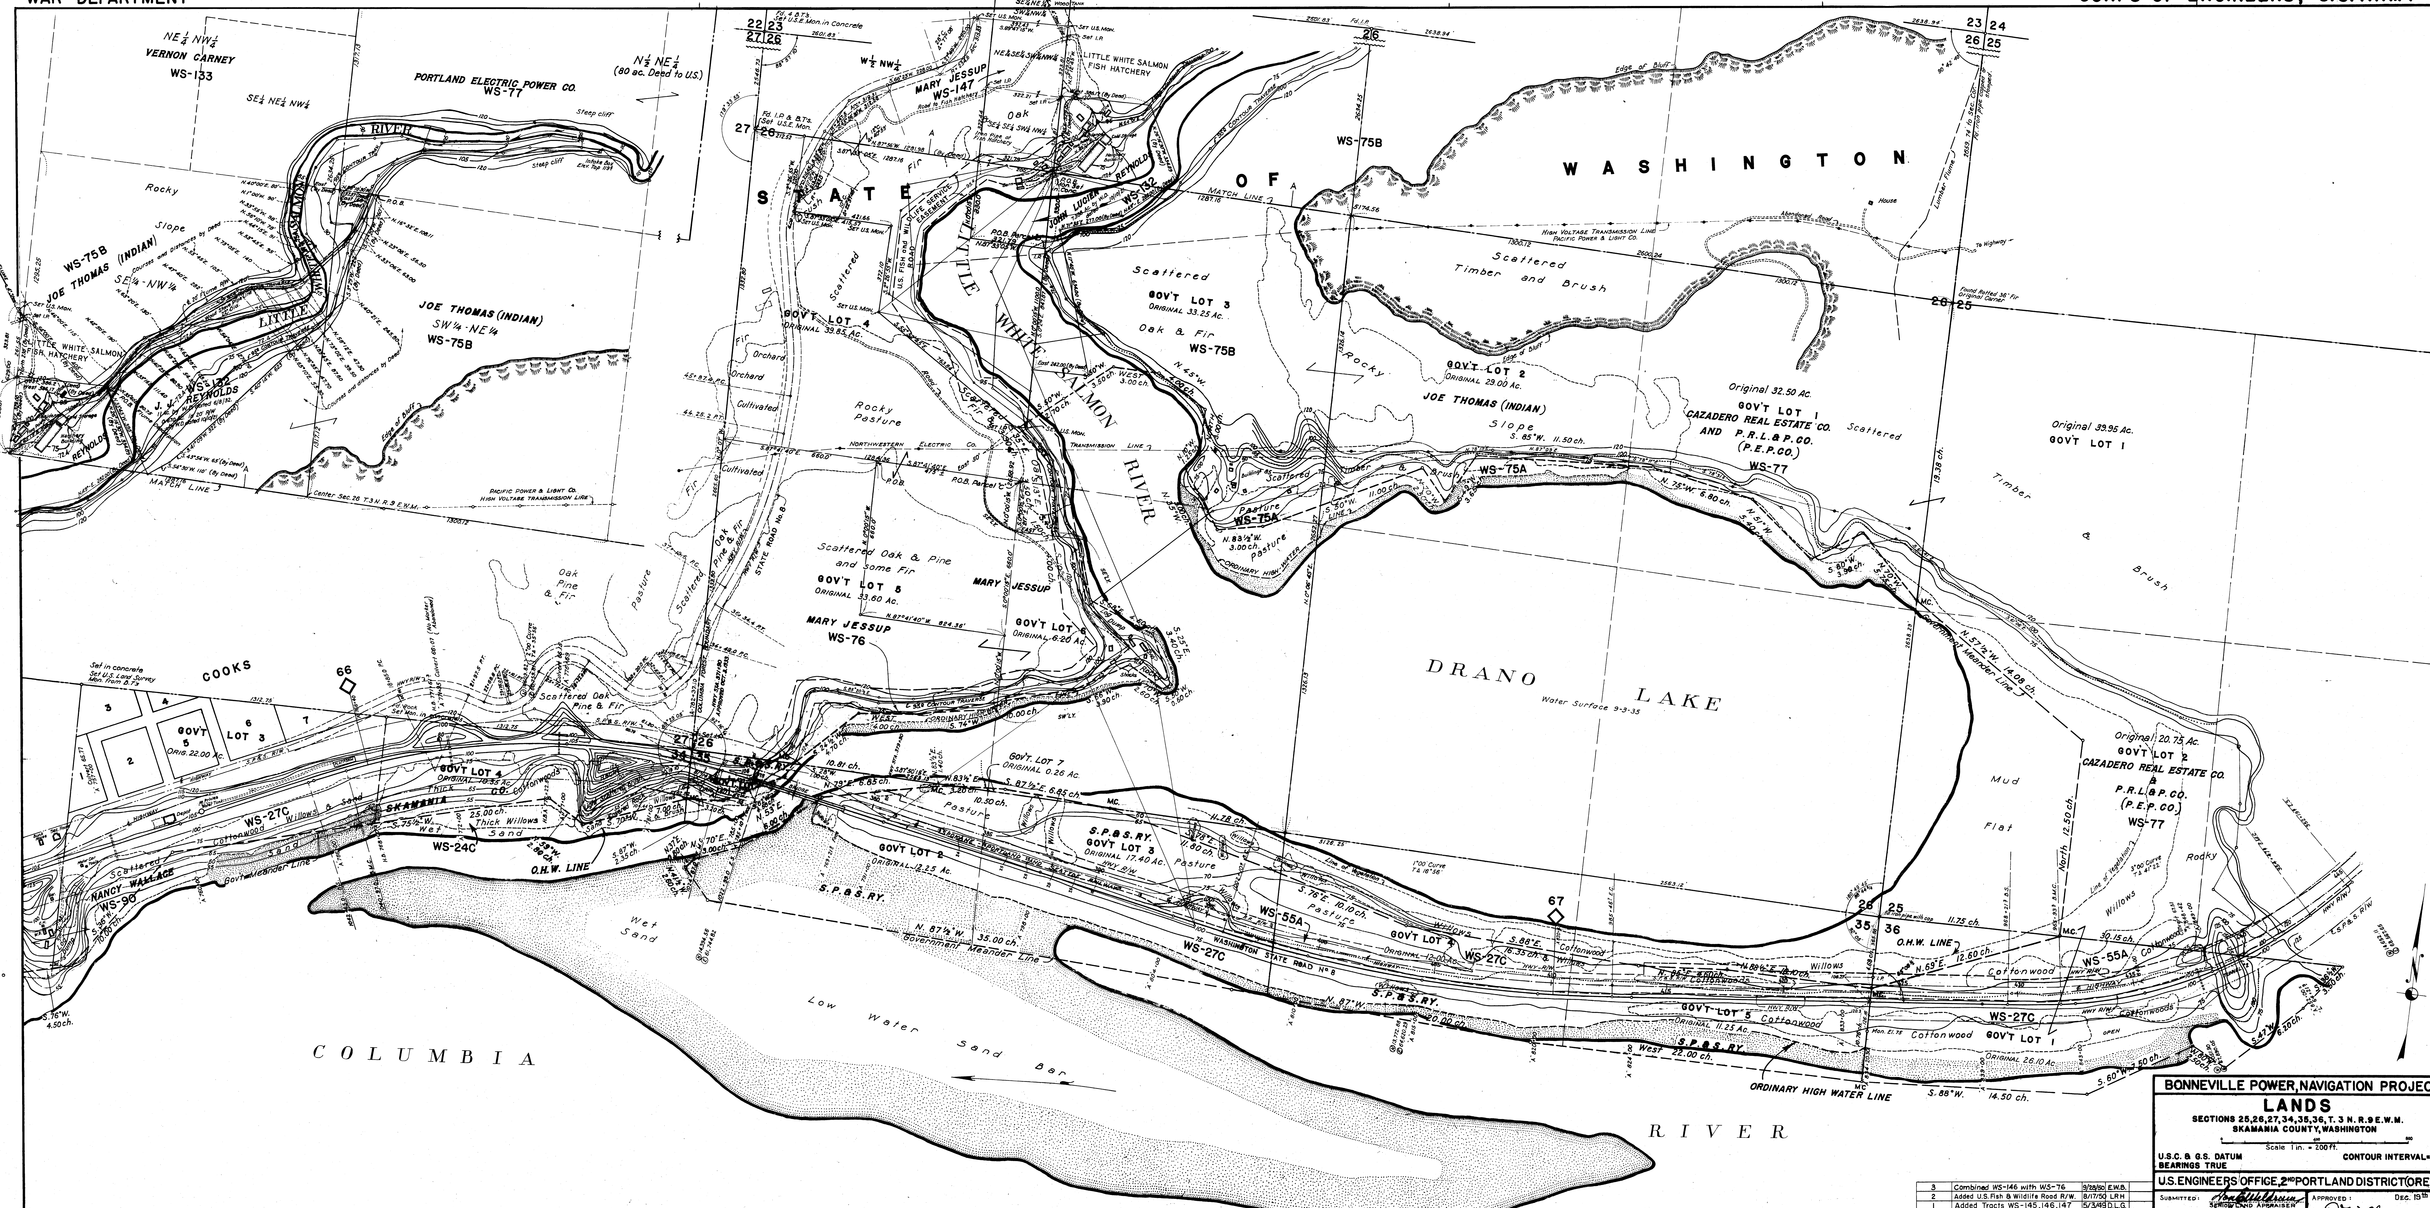

BONNEVILLE POWER, NAVIGATION PROJEC

LANDS

SECTIONS 25,26,27,34,35,36, T. 3 N. R. 9 E.W.M.
SKAMANIA COUNTY, WASHINGTON

Scale 1 in. = 200 ft.

U.S.C. & G.S. DATUM
BEARINGS TRUE

CONTOUR INTERVAL=

NO.	REVISION	DATE	BY	APP
3	Combined WS-146 with WS-76	9/30/50	E.M.B.	
2	Added U.S. Fish & Wildlife Road R/W.	8/17/50	L.R.H.	
1	Added Tracts WS-145, 146, 147	5/3/49	D.L.G.	

U.S. ENGINEERS OFFICE, 2ND PORTLAND DISTRICT (ORE

SUBMITTED: Senior Land Appraiser

RECOMMENDED: Principal Engineer

APPROVED: Dec. 1949

LT. COL., CORPS OF ENGINEERS

R 0-17-10-W