OREGON STATE HIGHWAY DIVISION

Located Line

LAKE BRANCH (LOST LAKE ROAD) BRIDGE SEC.

LOST LAKE ROAD

HOOD RIVER COUNTY

Scale: 1 inch = 50 feet

Traced by R.E.P. — May, 1985

PRELIMINARY
Subject to Change

TRUE BEARINGS BASED ON SOLAR OBSERVATION TAKEN
DEC. 15, 1983 BY FEDERAL HIGHWAY ADMINISTRATION SURVEY.

ASSUMED COORDINATES

DRG. NO. 10C-53-4
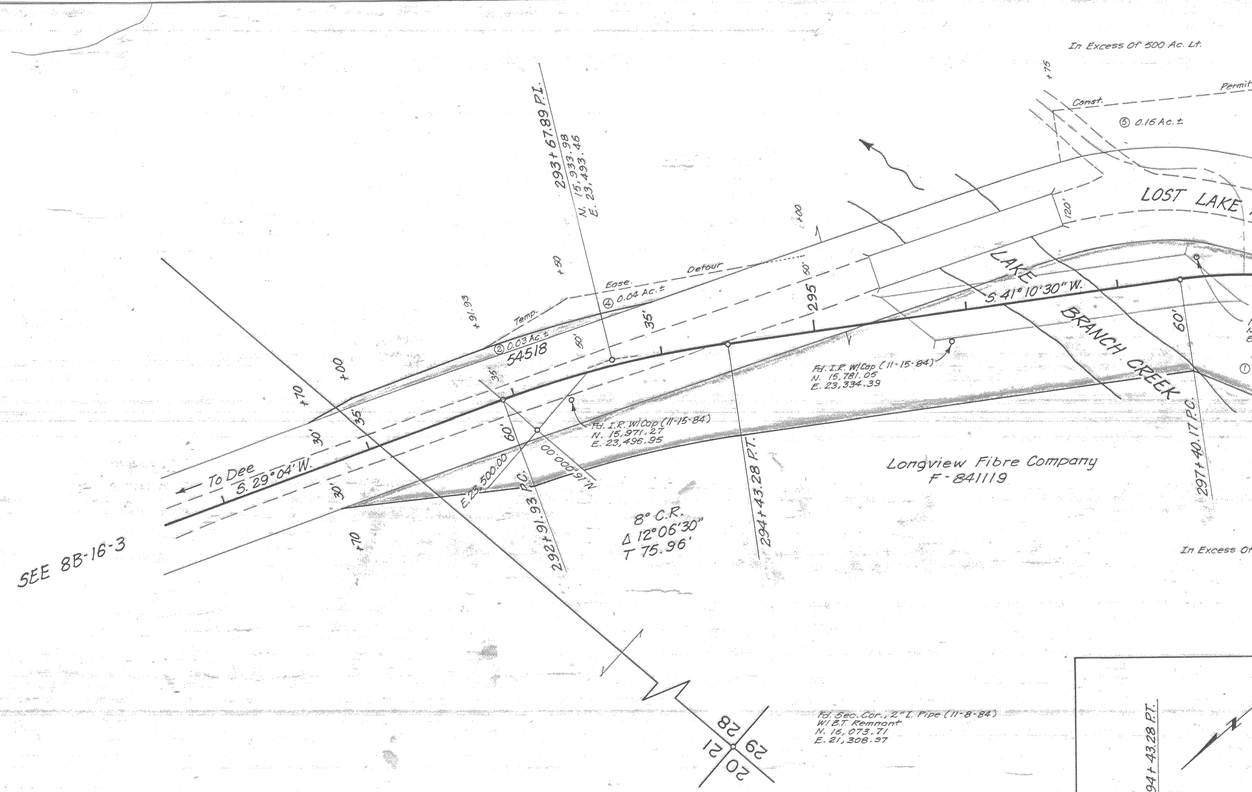
LOCATED LINE
LAKE BRANCH (LOST LAKE RD.) BR. SEC.
LOST LAKE ROAD
HOOD RIVER COUNTY
SCALE: 1" = 50'
DRG. NO. 10C-53-4