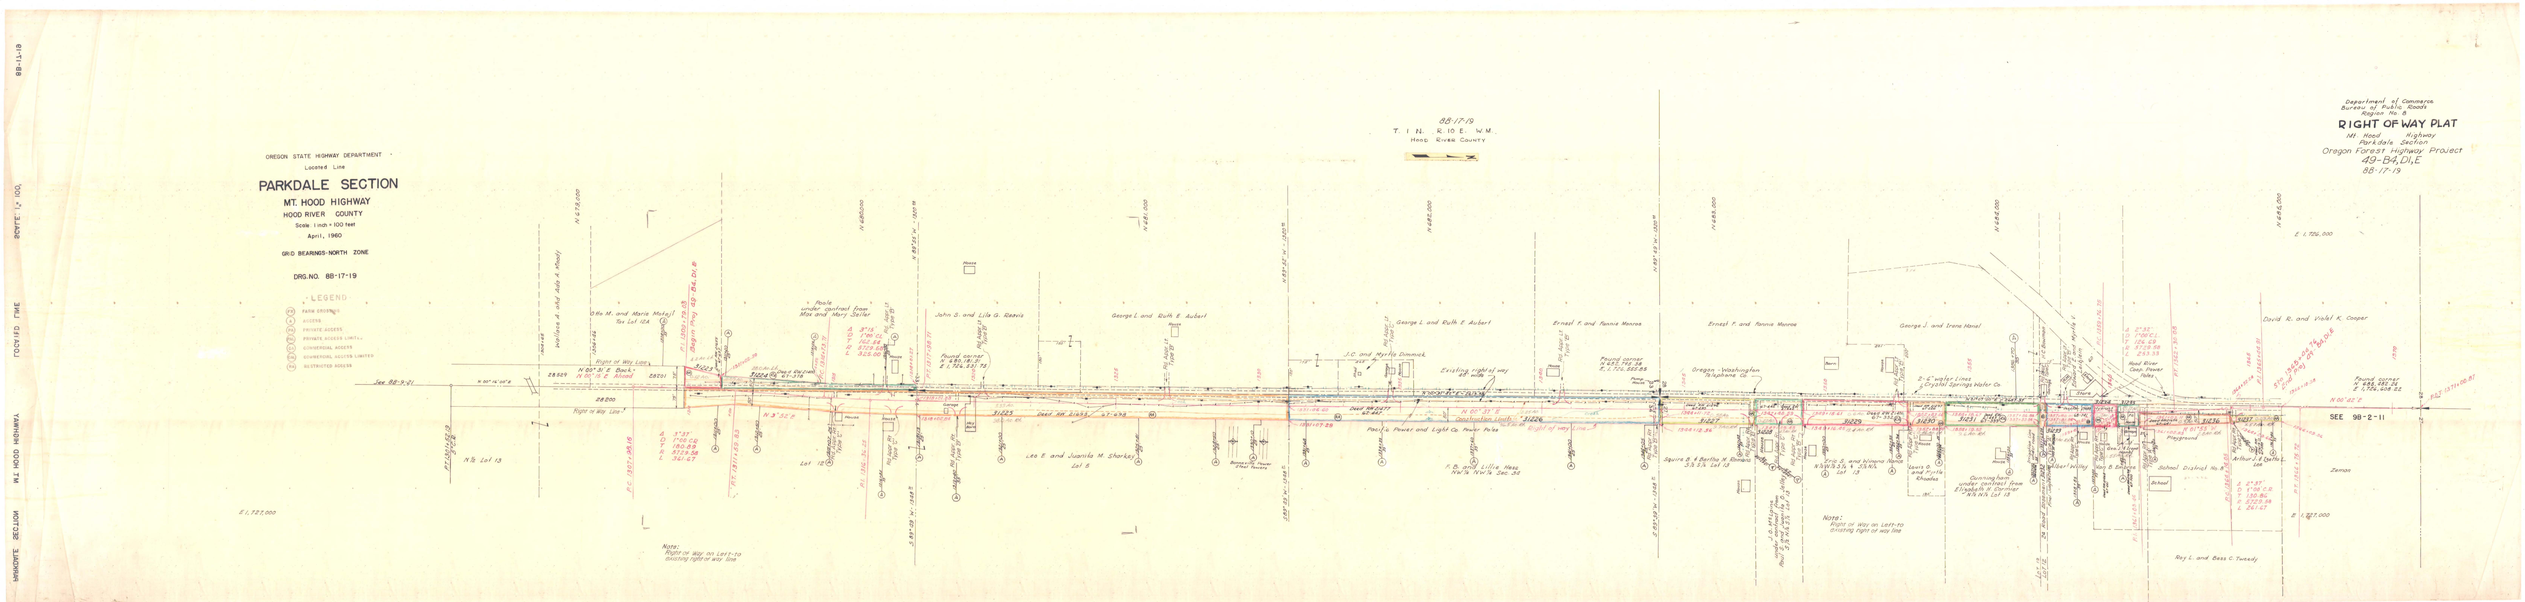

OREGON STATE HIGHWAY DEPARTMENT
Located Line
PARKDALE SECTION
MT. HOOD HIGHWAY
HOOD RIVER COUNTY
Scale: 1 inch = 100 feet
April, 1960
GRID BEARINGS-NORTH ZONE
DRG. NO. 88-17-19
LEGEND
FARM CROSSING
ACCESS
PRIVATE ACCESS
PRIVATE ACCESS LIMITED
COMMERCIAL ACCESS
COMMERCIAL ACCESS LIMITED
RESTRICTED ACCESS
88-17-19
T. 1 N. R. 10 E. W.M.
HOOD RIVER COUNTY
Department of Commerce
Bureau of Public Roads
Region No. 8
RIGHT OF WAY PLAT
Mt. Hood Highway
Parkdale Section
Oregon Forest Highway Project
49-B4, D1, E
88-17-19
SEE 98-2-11
Note:
Right of Way on Left-to
Existing right of way line