PLAT

SURVEY IN _____, SECT. 12, TWP. 1 N RANGE 10, EAST W. M.

FOR _____ DATE _____

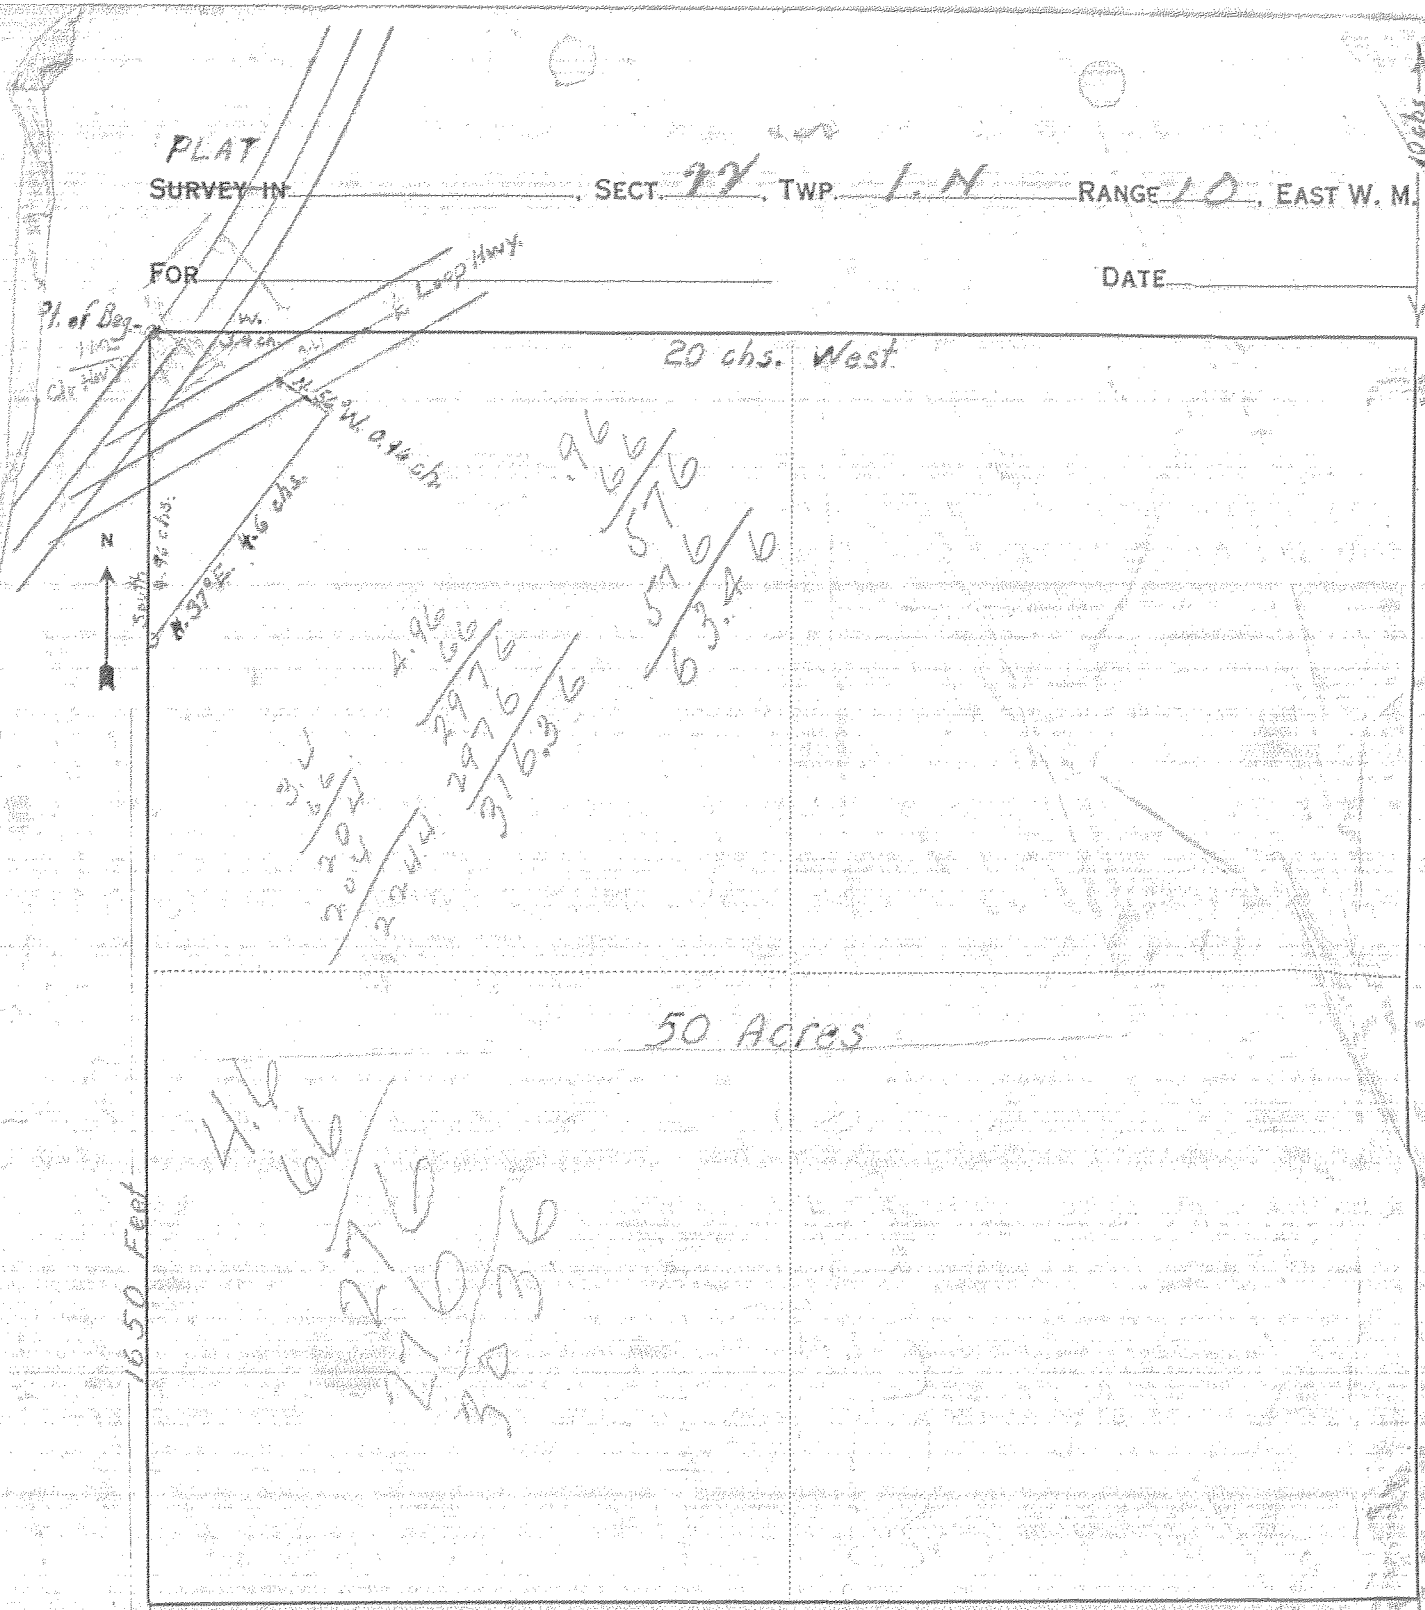

Scale 1 inch =

I do hereby certify that this sketch was made from notes taken during an actual survey by me on _____ 19____, and that it correctly represents the field work of said survey.

_____
County Surveyor
Hood River County, Oregon

Helper _____

0116

1-137

22/158, 23/535 30/49 28/339

Also excepting a strip of land beg at a pt in ℄ of Hwy on the North line of the land of said J.C. Devin Thence South by West along ℄ about 30 ft to a pt on a line 4 ft South of South line of Mt Howel Community Hall; thence at ∠ pt east by South about 122 ft along a line 4 ft South along South line of said building, thence ∠ pt North by East 121± along a line 20 ft East of East line of said bldg to the North North line; thence W to place of Beg —

Also excepting

Beg at a pt 20 ch W & 10 ch S of the N.E. cor of N.W.1/2 of Sec 22-1-10 Thence S 4.96 ch; thence N 37°0'E 4.6 chs " N 56° W 0.96 ch to ctr of Hwy Thence in a N.E.ly dirc along ℄ of Hwy to a pt 3.4 ch E of Pt of Beg — Thence W 3.4 ch to place of Beg