PLAT OF
NORTH HALF OF SECTION 8.
T. 1 S. R 10 E. W. M.

Scale 500'=1"

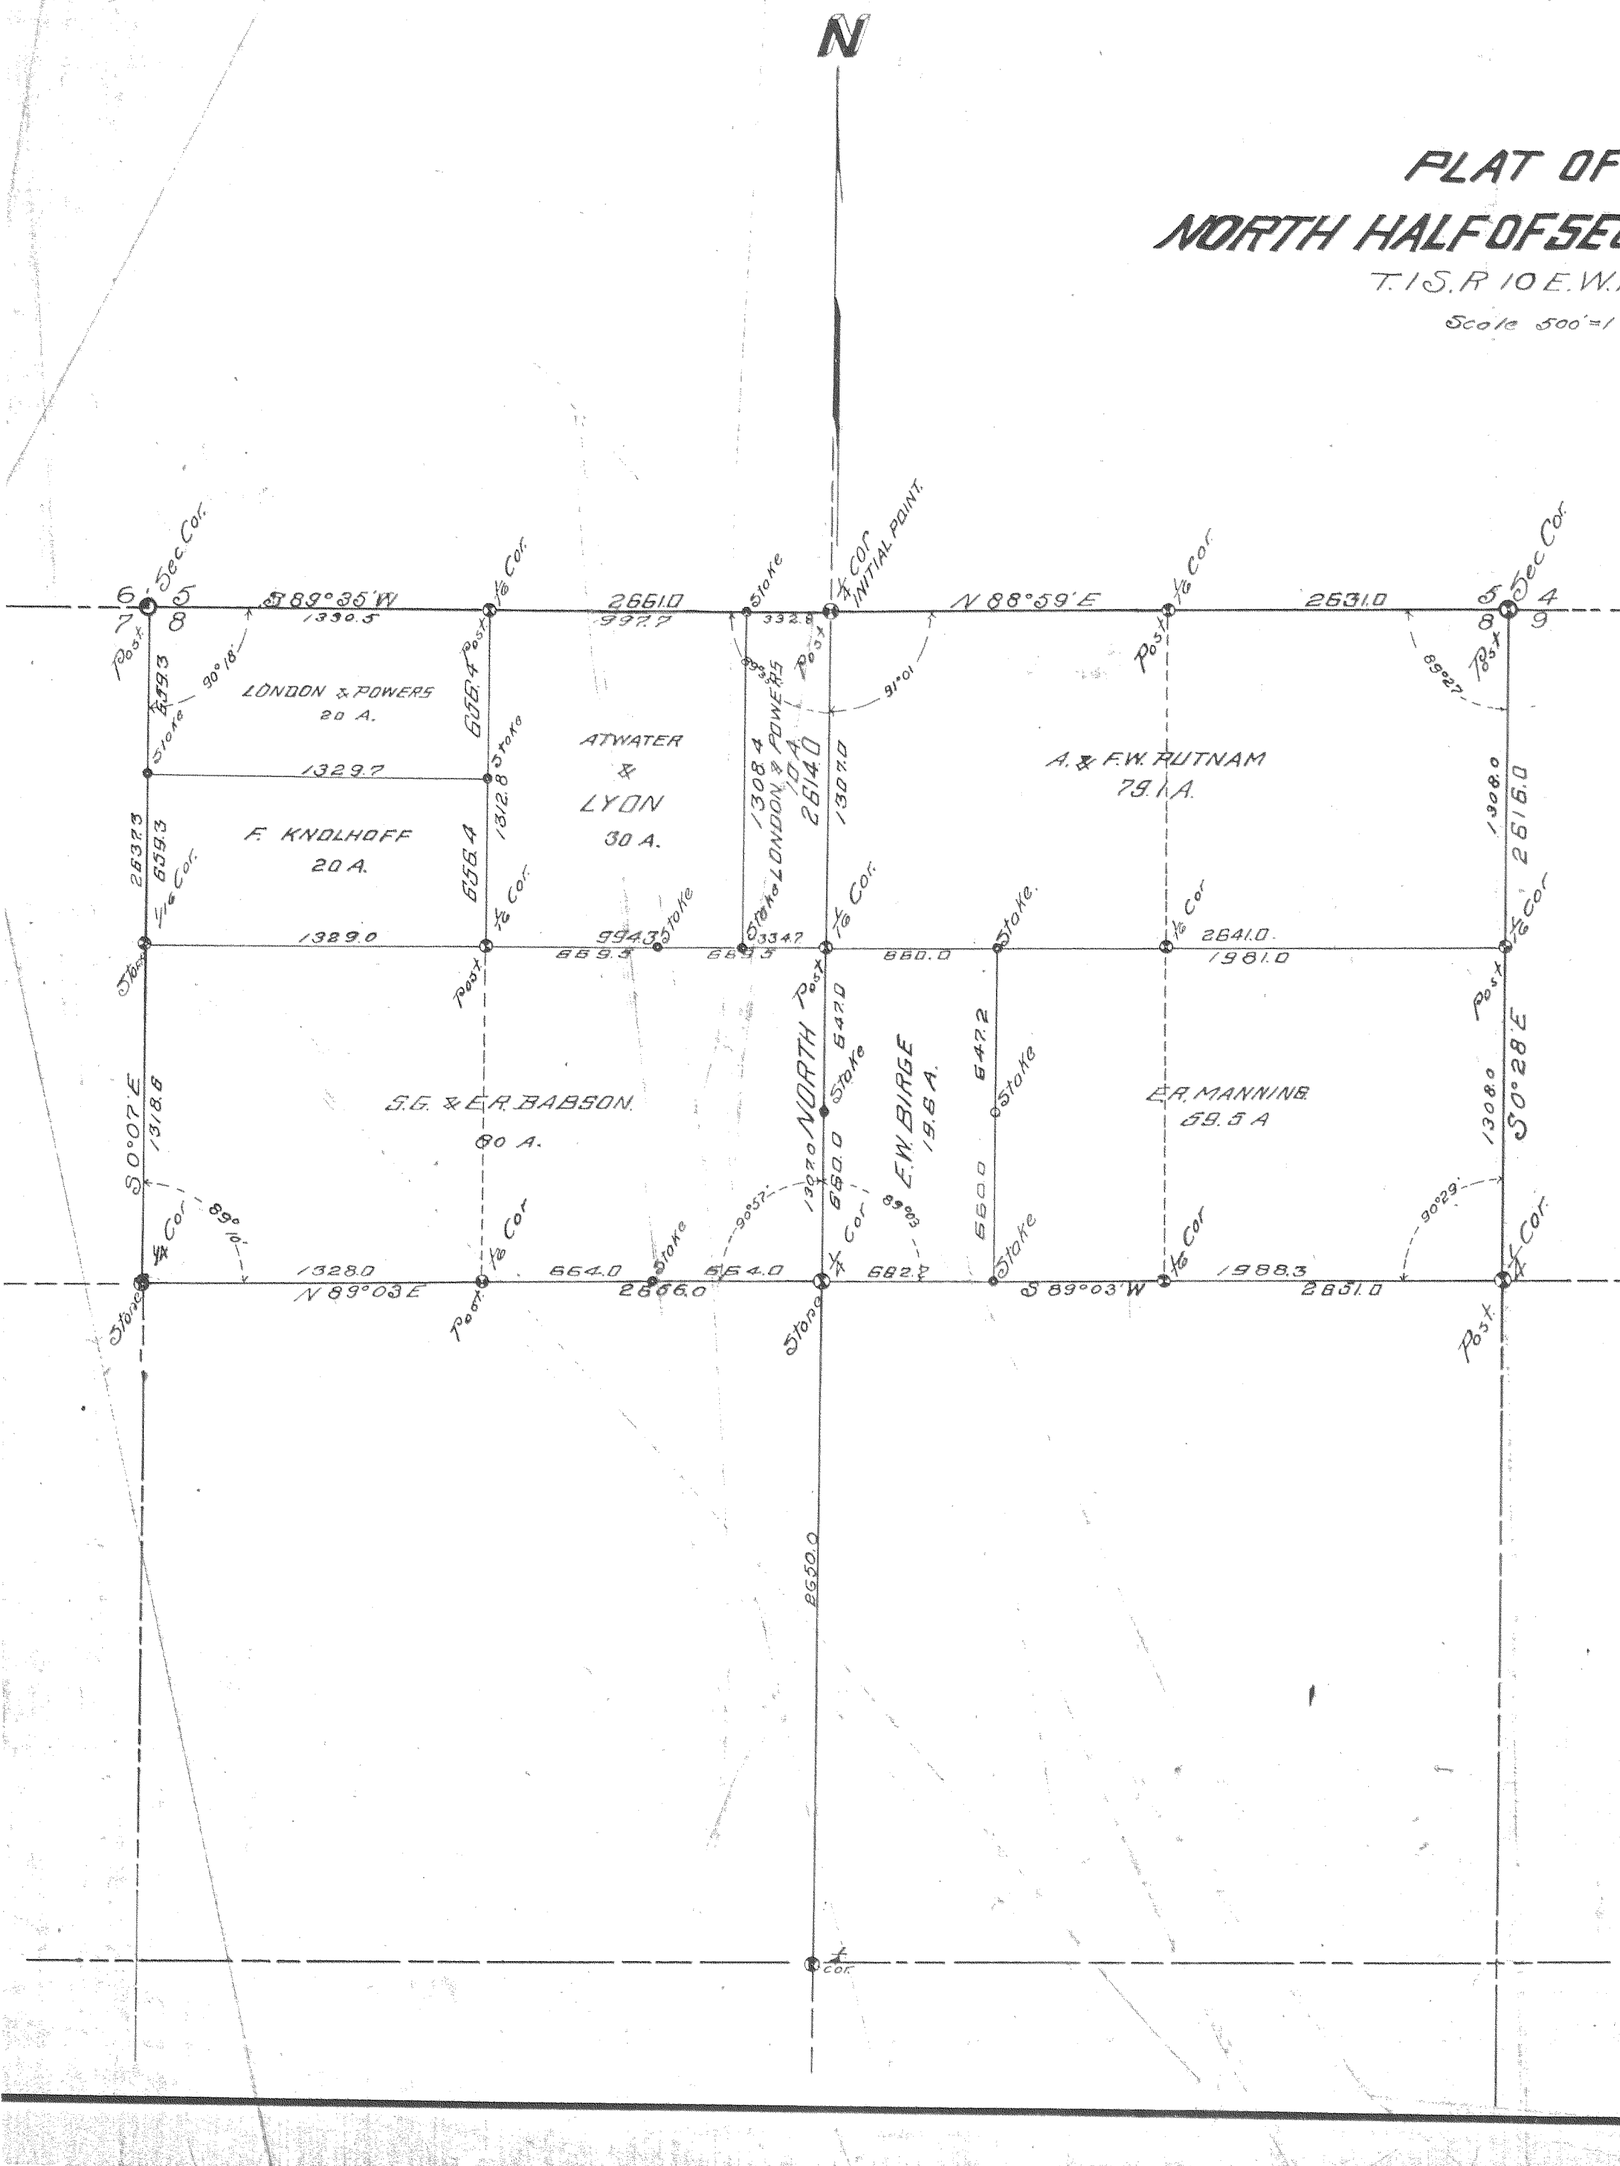

State of Oregon } S.S.
County of Wood River }

I, Henry H. Hackett, Deputy County Surveyor of Wood River County, Ore. do hereby certify that I have surveyed the North half of Section 8 T. 1 S. R. 10 E. W.M. for A. Putnam + others and as follows; Retraced U.S. Section line on North boundary of said Section, and re-establishing 1/16 Corners on said line.

Also retraced U.S. Section lines on East + W. Boundaries of the North half of said section.

I established the center of said Section by running straight lines between the opposite 1/4 Section Corners on North and South, and East and West boundaries of said Section and set the center 1/4 Sec cor at the intersection of said lines; that I established all property corners in above Section according to the Government method of subdivision; that said survey was begun on the 26 day of July 1909 and completed on the 30th day of July 1909. All in accordance with the annexed field notes, that in making said survey I used a Berger transit and steel tape, both in adjustment, that the survey was made to the best of my ability and according to law, and that the courses, angles, and distances as shown on the plat are correct, to the best of my knowledge & belief.

John Leland Henderson
County Surveyor
Henry H. Hackett
Deputy

0268
5-61