MAP OF SUNNYSIDE Filed for Record March 31st 1902 at ——

Being a subdivision of the West Half of the Northwest quarter of Section 2, Township 2 North

Range 10 East W. M. Wasco County, Oregon.

Scale 200 feet - 1 inch Surveyed Oct 15 1901. J. B. Goit, Surveyor

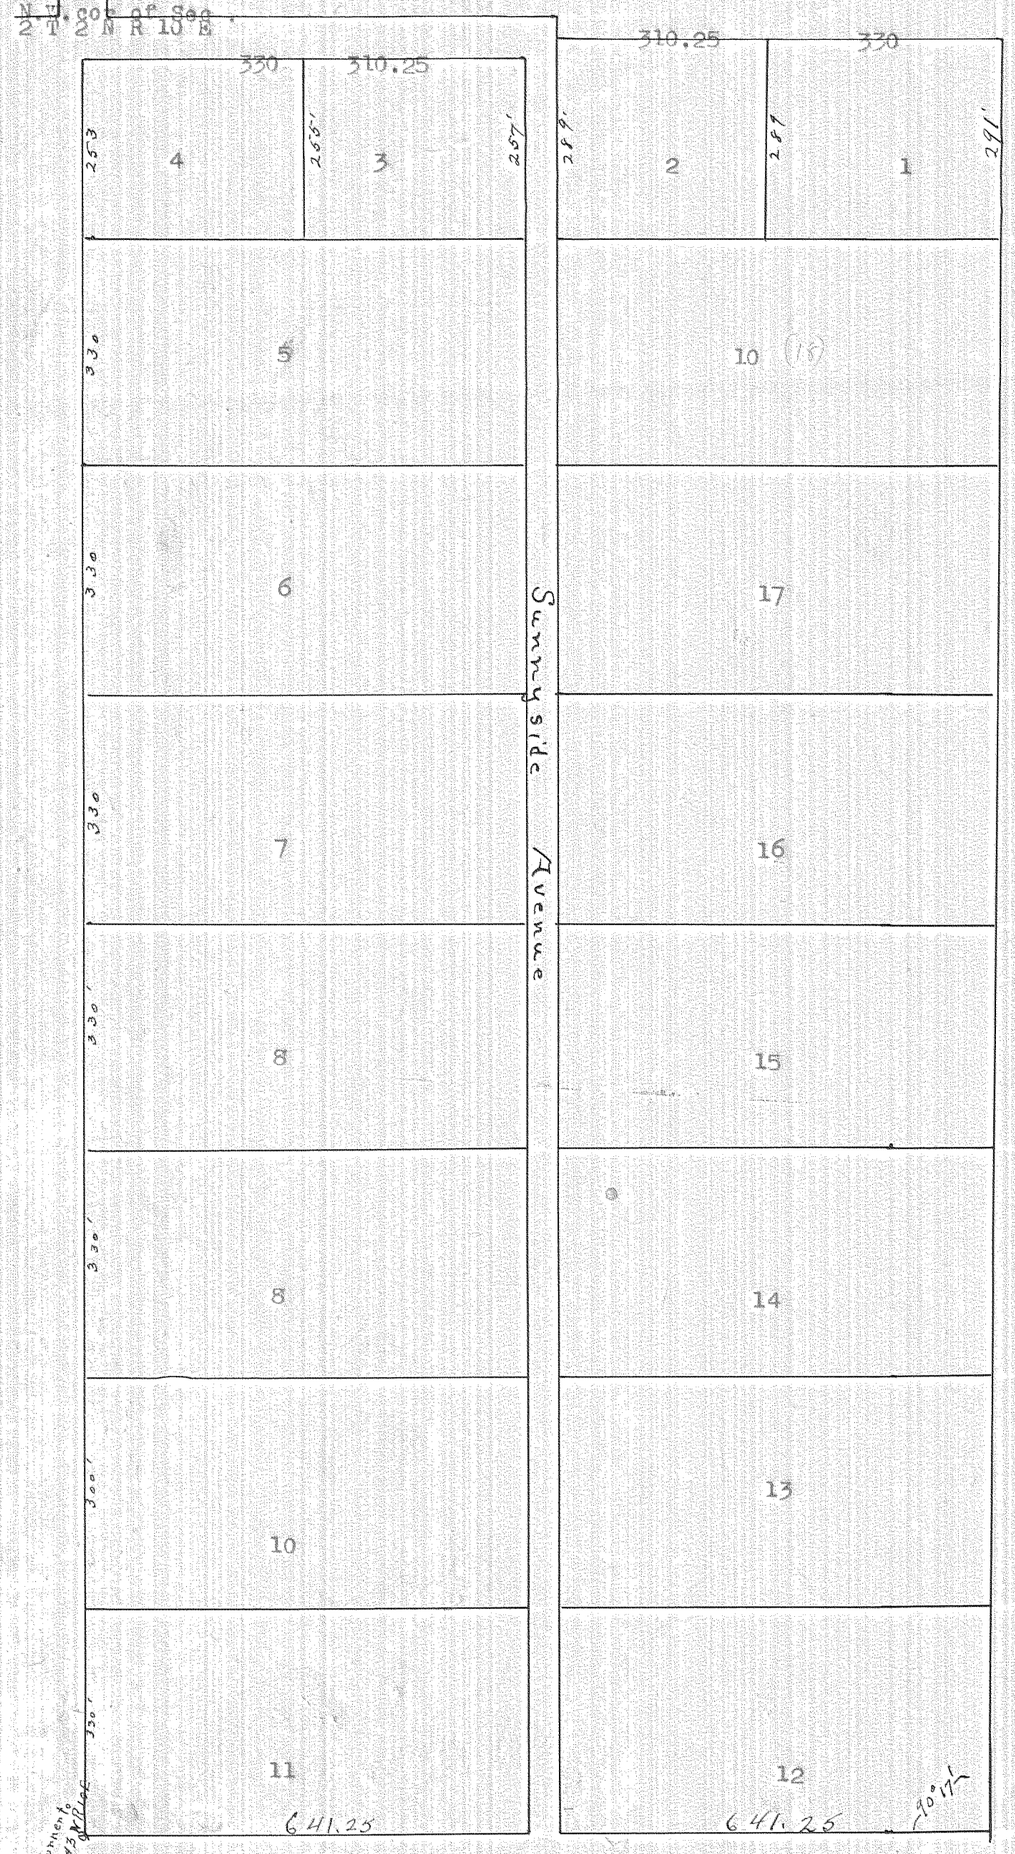

Transcribed from Deed Record
33 Page 527.

I, J.B.Goit, being first duly sworn, depose and say, that I, surveyed the land represented in the accompanying map of Sunnyside , that said map is a true and correct representation of such survey. that I caused iron monuments to be set at the corners of all blocks and that the initial points of survey are a stone at the northwest corner of section 2 and a stone at the quarter corner between sections 2 and 3 in township 2 north range 10 east W.M.

J.B.Goit,
County Surveyor.

Subscribed and sworn to before me this the 18th day of February, 1902.

A.E.Lake.
County Clerk.

(seal)

This is to certify that I am the owner of the west half of the northwest quarter of section 2 township 2 north range 10 east W.M. That I have caused the same to be platted into streets and blocks as represented in the accompanying map of Sunnyside and that I hereby dedicate the streets shown in said <u>may</u> to the use of the public forever.

Rose Woodworth.

Subscribed and sworn to before me this the 27th day of Febry, 1902.

Geo.P.Crowell,
Notary Public for Oregon

(Notary Seal)

63

#2583

0321

63

Sunnyside

Sunnyside

Sec 2 T 2 N R 10 E