PLAT

Showing the Land belonging to the
Kline Bros, in the North 1/2 of SE 1/4 of SW 1/4 of Sec 36
Jounship 2 N, R. 10 E. W.M. Survey made June 21, 22, 23, 1909.

John Seland Henderson, County Surveyor
By Sidney E. Henderson, D.C.S.

N

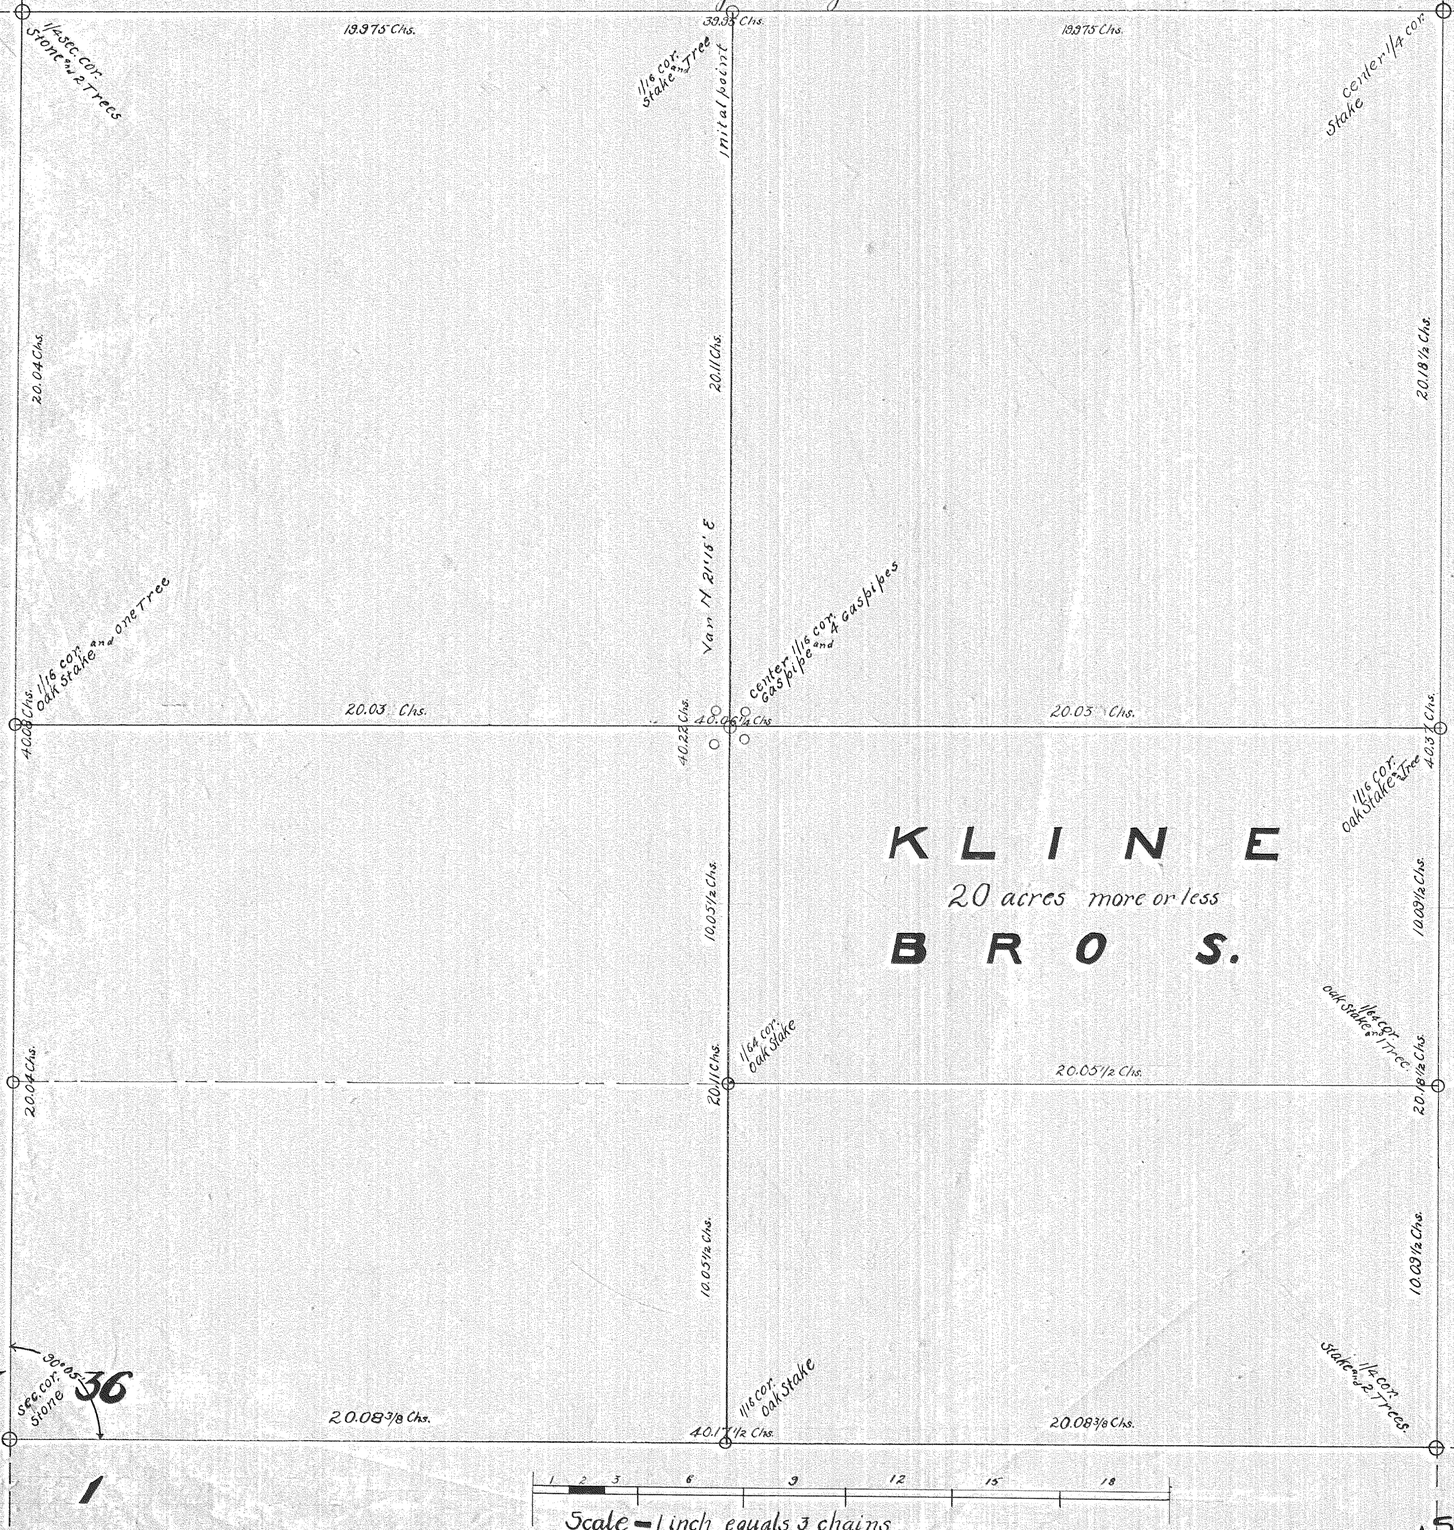

KLINE
20 acres more or less
BROS.

State of Oregon
County of Hood River } S.S.

I do hereby certify that this plat is a correct representation of the survey made by my authority between the dates June 21, 1909 and June 23, 1909; for William and Erwin Kline of the N 1/2 of S.E. 1/4 of S.W. 1/4 of Station 36 T. 2 N. R. 10 E. W.M., as per copy of field notes annexed hereto and made a part hereof; that the courses, distances, and angles marked on said plat, are correct as I hereby believe—

Witness my hand this the 25th day of June 1909.

John Seland Henderson
County Surveyor By
Sidney E. Henderson
Deputy.

6

0600

#4-430