Plat

of

Alma L. Howe's, O.W. Butt's, and others' lands in S.W. 1/4 of Sec. 35 Tp. 3 N. R. 10 E, W. M.
in Hood River (formerly in Wasco) County, Oregon.

January 1909.

John Leland Henderson, County Surveyor,
Delr.

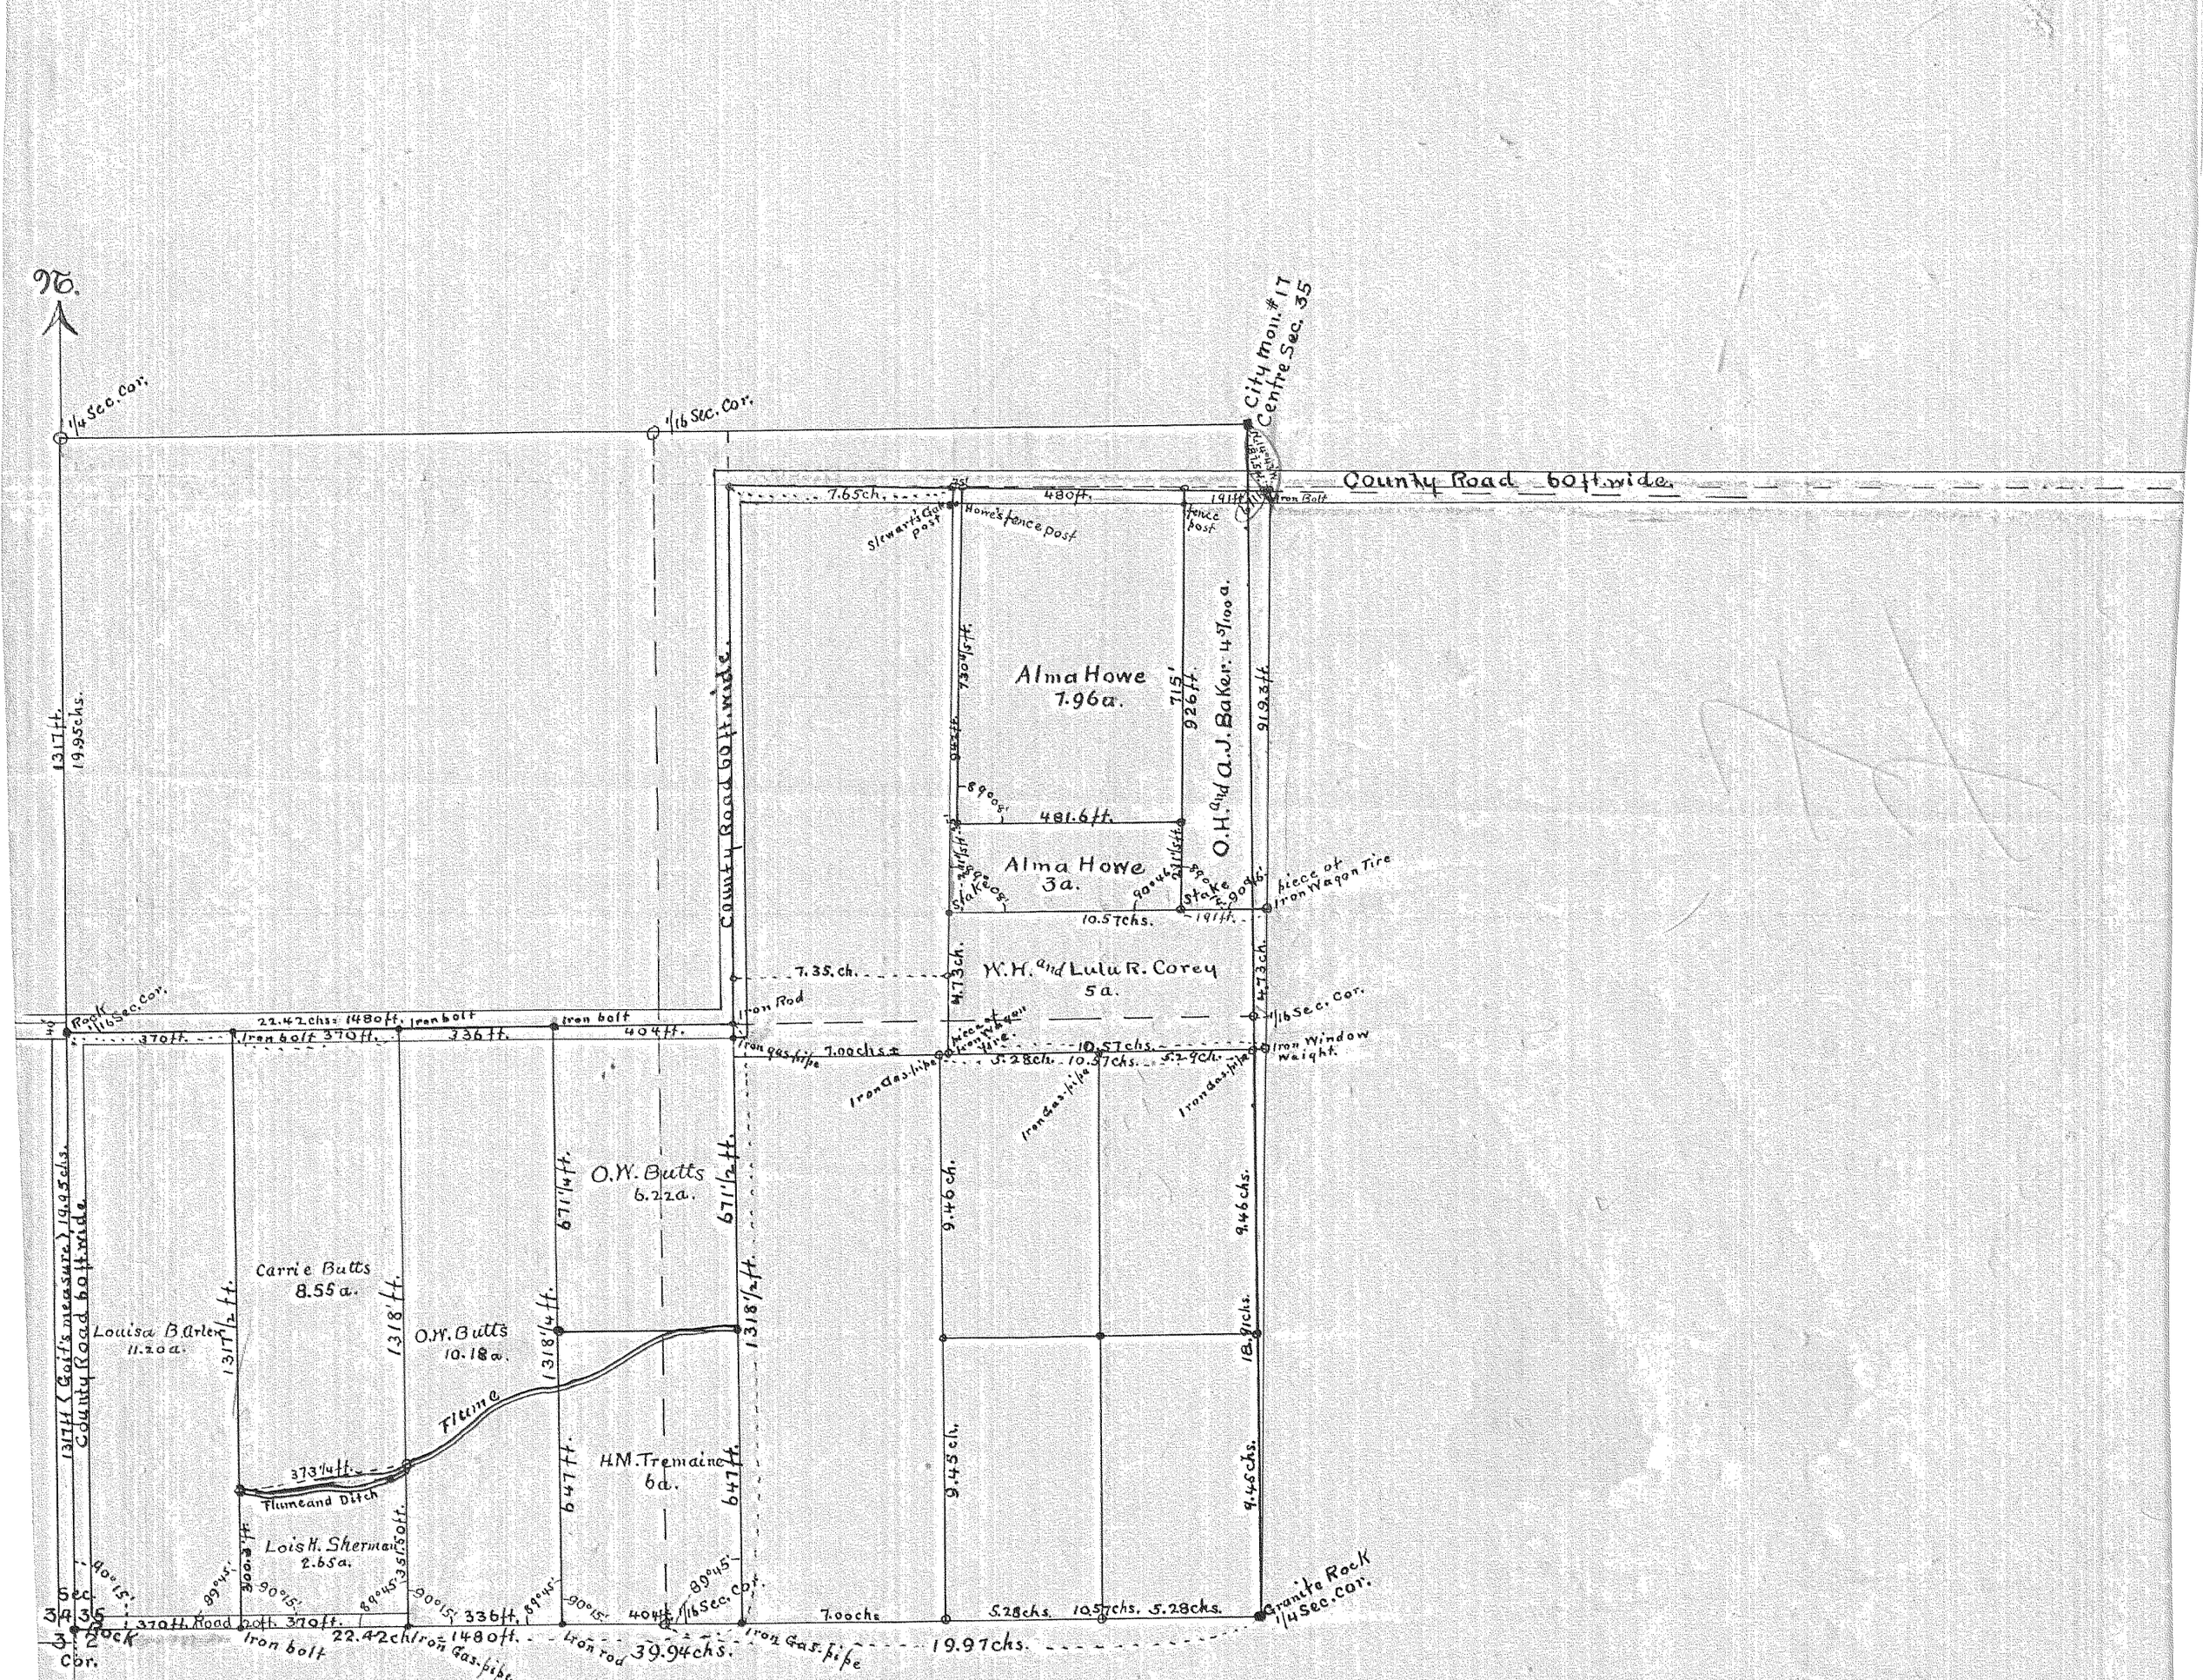

State of Oregon, County of Hood River. S.S.

I, John Leland Henderson, County Surveyor do hereby certify that I surveyed the lands belonging to Alma L. Howe, and others, as shown on the above Plat, in accordance with the annexed copy of my field notes; that all the lines run by me as shown by said field notes are correctly shown on said plat, that the courses, angles distances and areas of the lands surveyed by me are correctly shown on said plat, and that the annexed copy of said field notes has by me been compared with my original notes taken in the field on said survey, and the same is a full, true and correct copy of said notes, and of the whole thereof.

Dated, Hood River, Oregon. January 30th, 1909.

John Leland Henderson
County Surveyor

0797

2-243