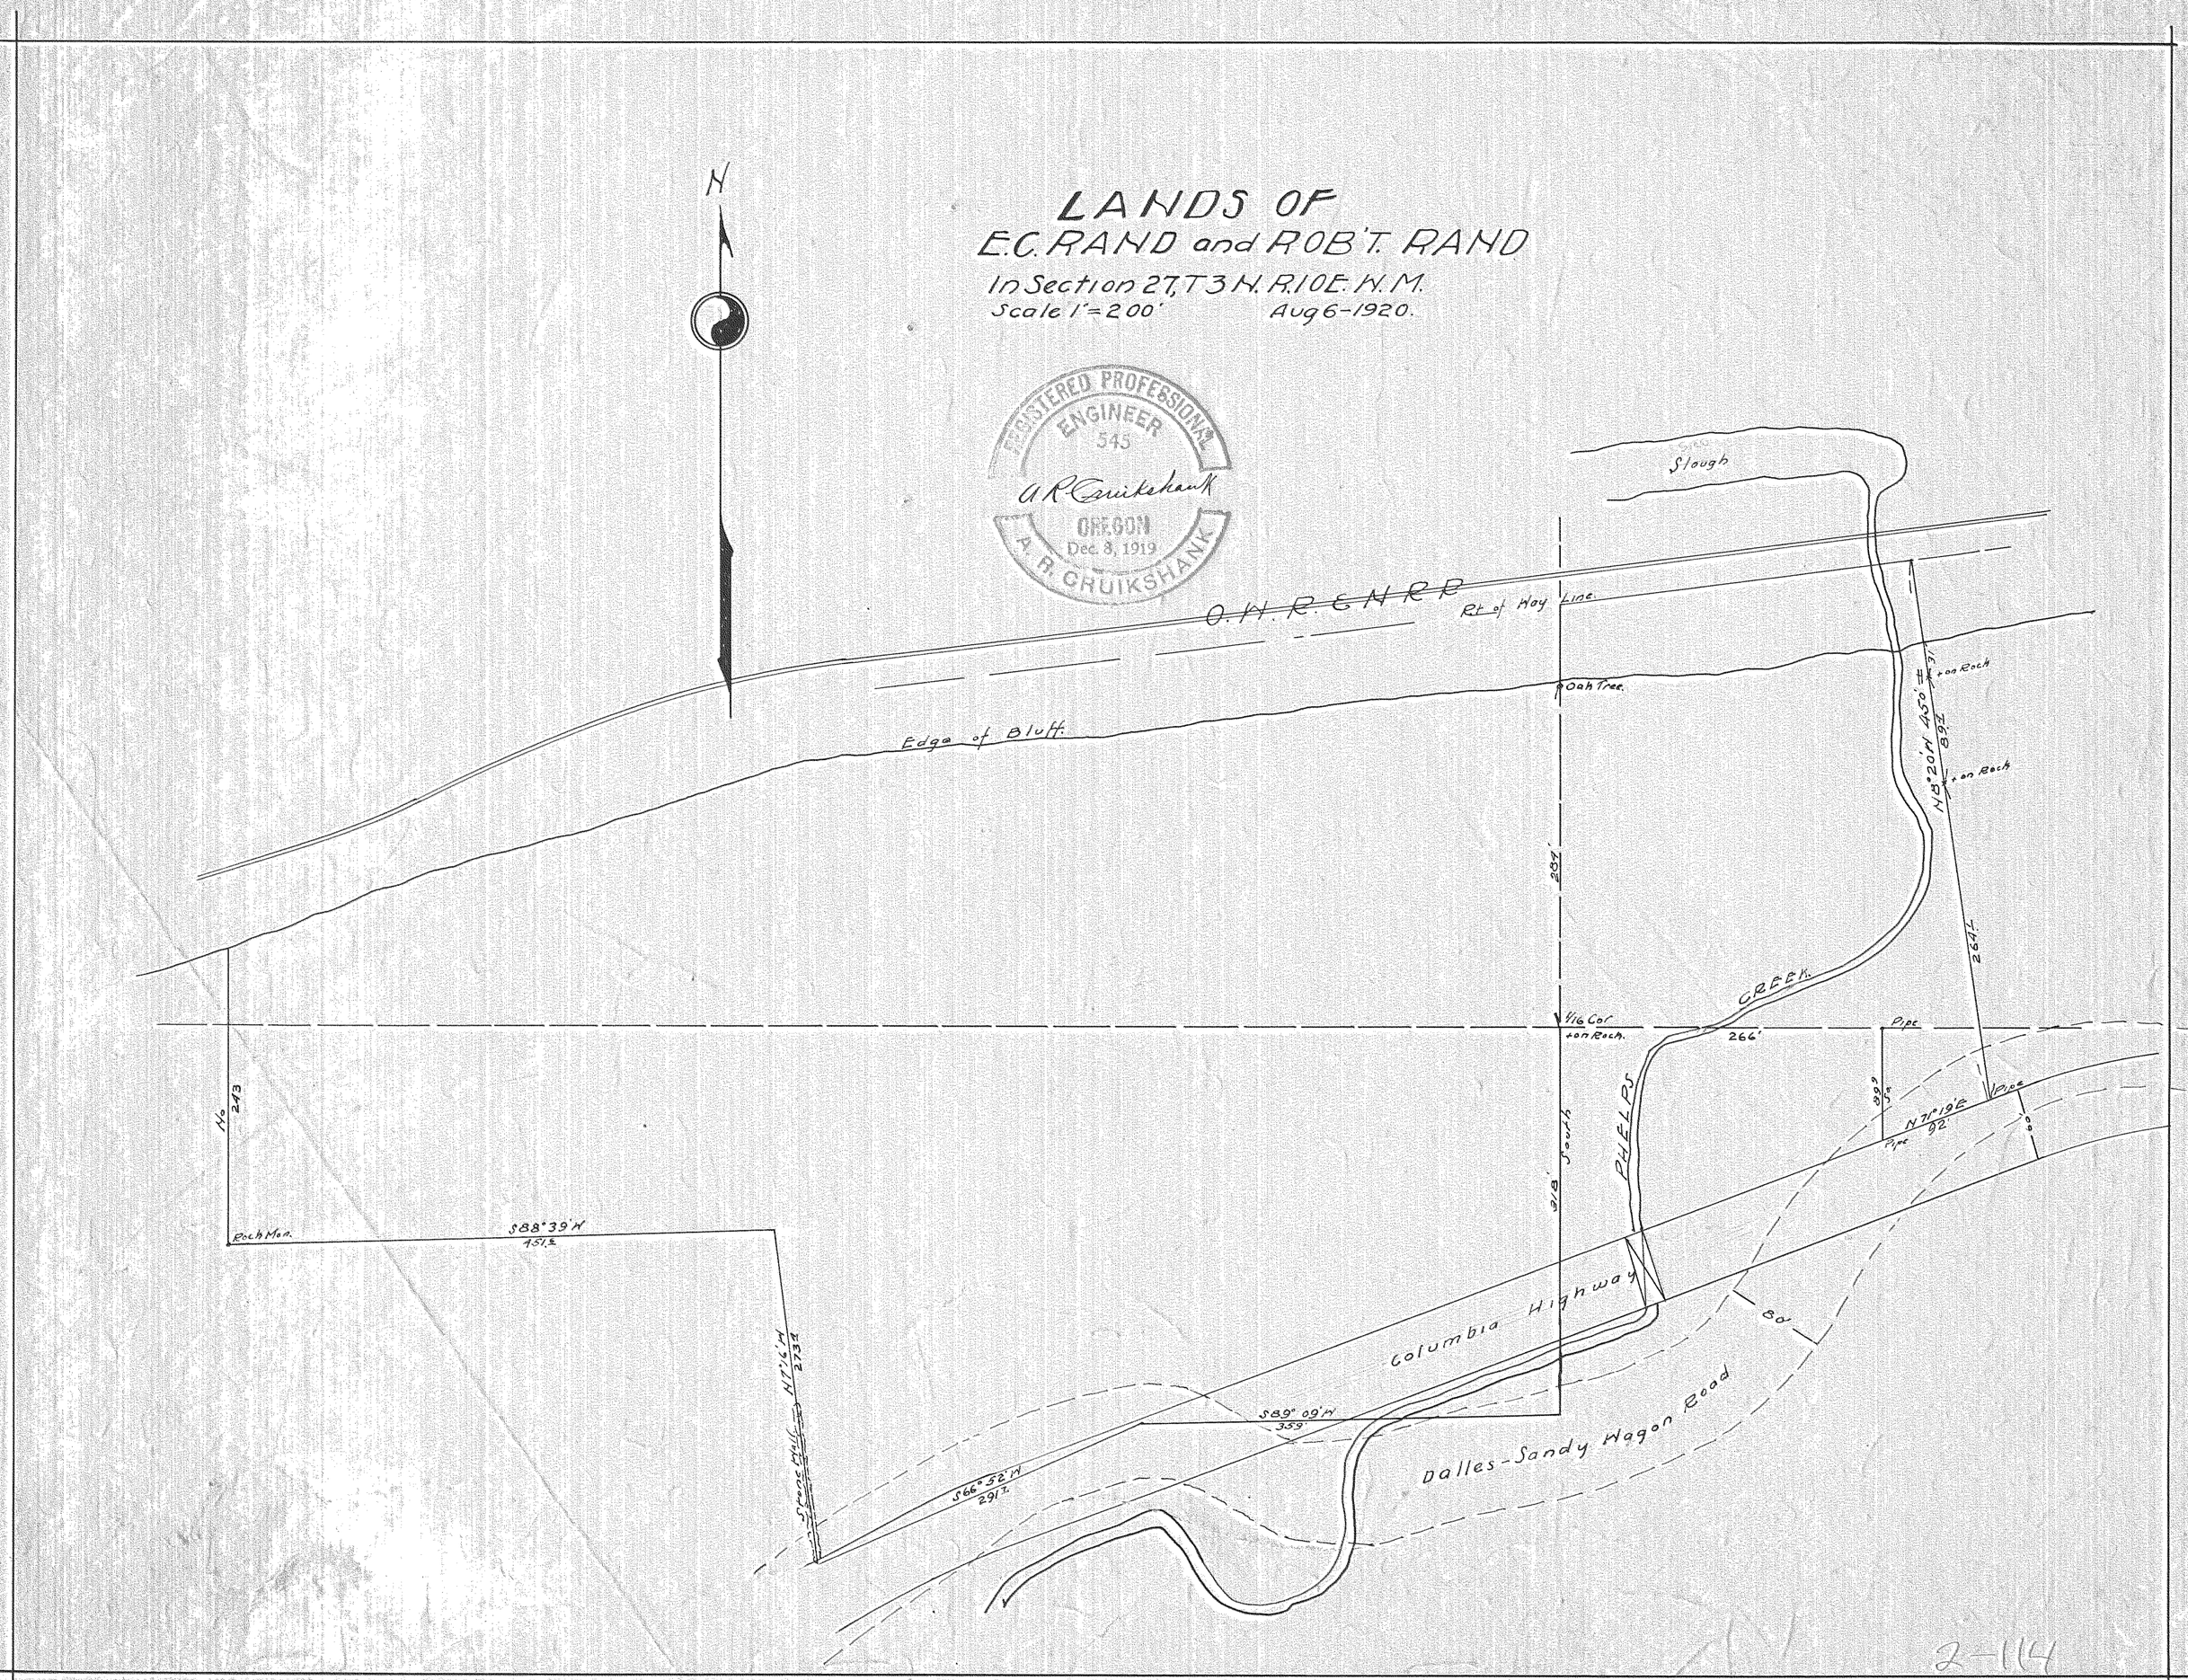
LANDS OF
E.C. RAND and ROB'T. RAND
In Section 27, T3N. R10E. W.M.
Scale 1" = 200'
Aug 6-1920.
N
REGISTERED PROFESSIONAL ENGINEER
545
A R Cruikshank
OREGON
Dec. 8, 1919
A. R. CRUIKSHANK
O.W.R.&N.R.R.
Rt of Way Line
Slough
Oak Tree
Edge of Bluff
284'
1/16 Cor
+ on Rock
266'
Pipe
PHELPS
CREEK
N 71°19'E
92'
Pipe
Pipe
No 243
Rock Mon.
S88°39'W
451.2
Stone Wall
N7°16'W
273.2
S89°09'W
359'
S66°52'W
291.7
Columbia Highway
Dalles-Sandy Wagon Road
80'
2-114