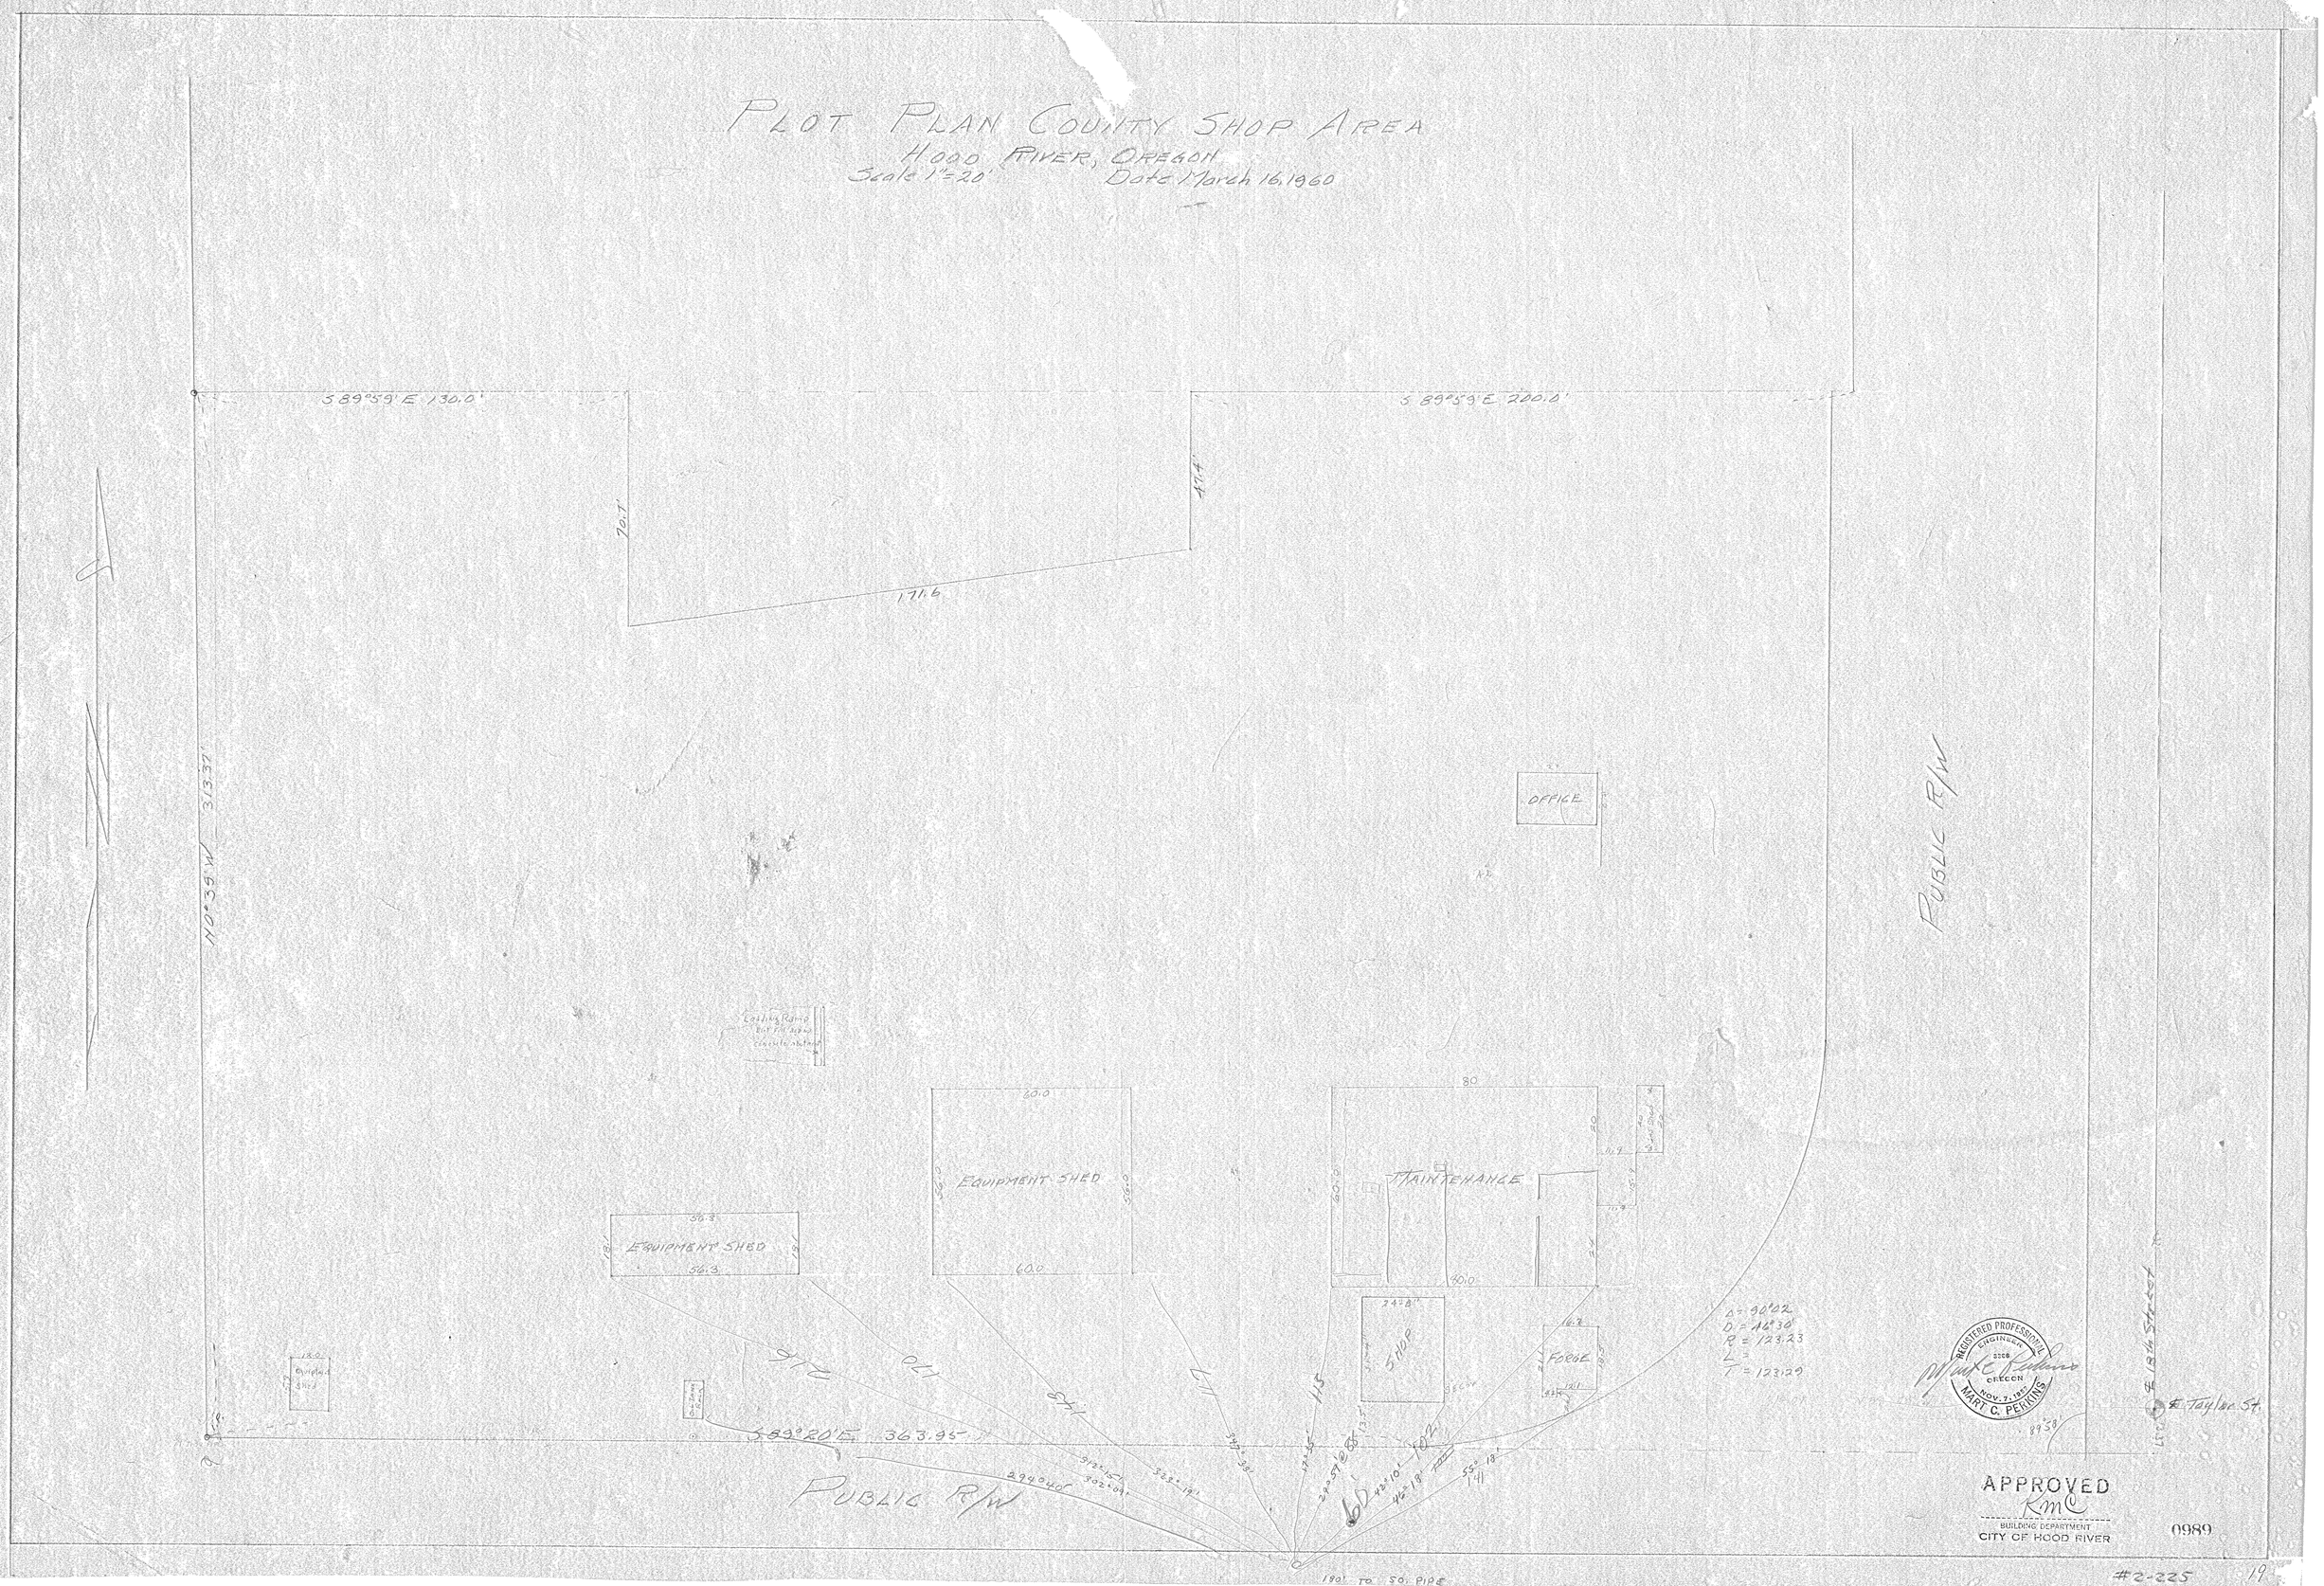
PLOT PLAN COUNTY SHOP AREA
HOOD RIVER, OREGON
Scale 1"=20'
Date March 16, 1960
S 89°59' E 130.0'
S 89°59' E 200.0'
70.1'
47.4'
171.6
N 0°39' W 313.37'
OFFICE
PUBLIC R/W
EQUIPMENT SHED
EQUIPMENT SHED
MAINTENANCE
SHOP
FORGE
Δ = 90°02'
D = 46°30'
R = 123.23
L =
T = 123.29
S 89°20' E 363.95
PUBLIC R/W
190' TO SO. PIPE
REGISTERED PROFESSIONAL ENGINEER
OREGON
NOV. 7, 1957
MARY C. PERKINS
APPROVED
KMC
BUILDING DEPARTMENT
CITY OF HOOD RIVER
0989
#2-225
19