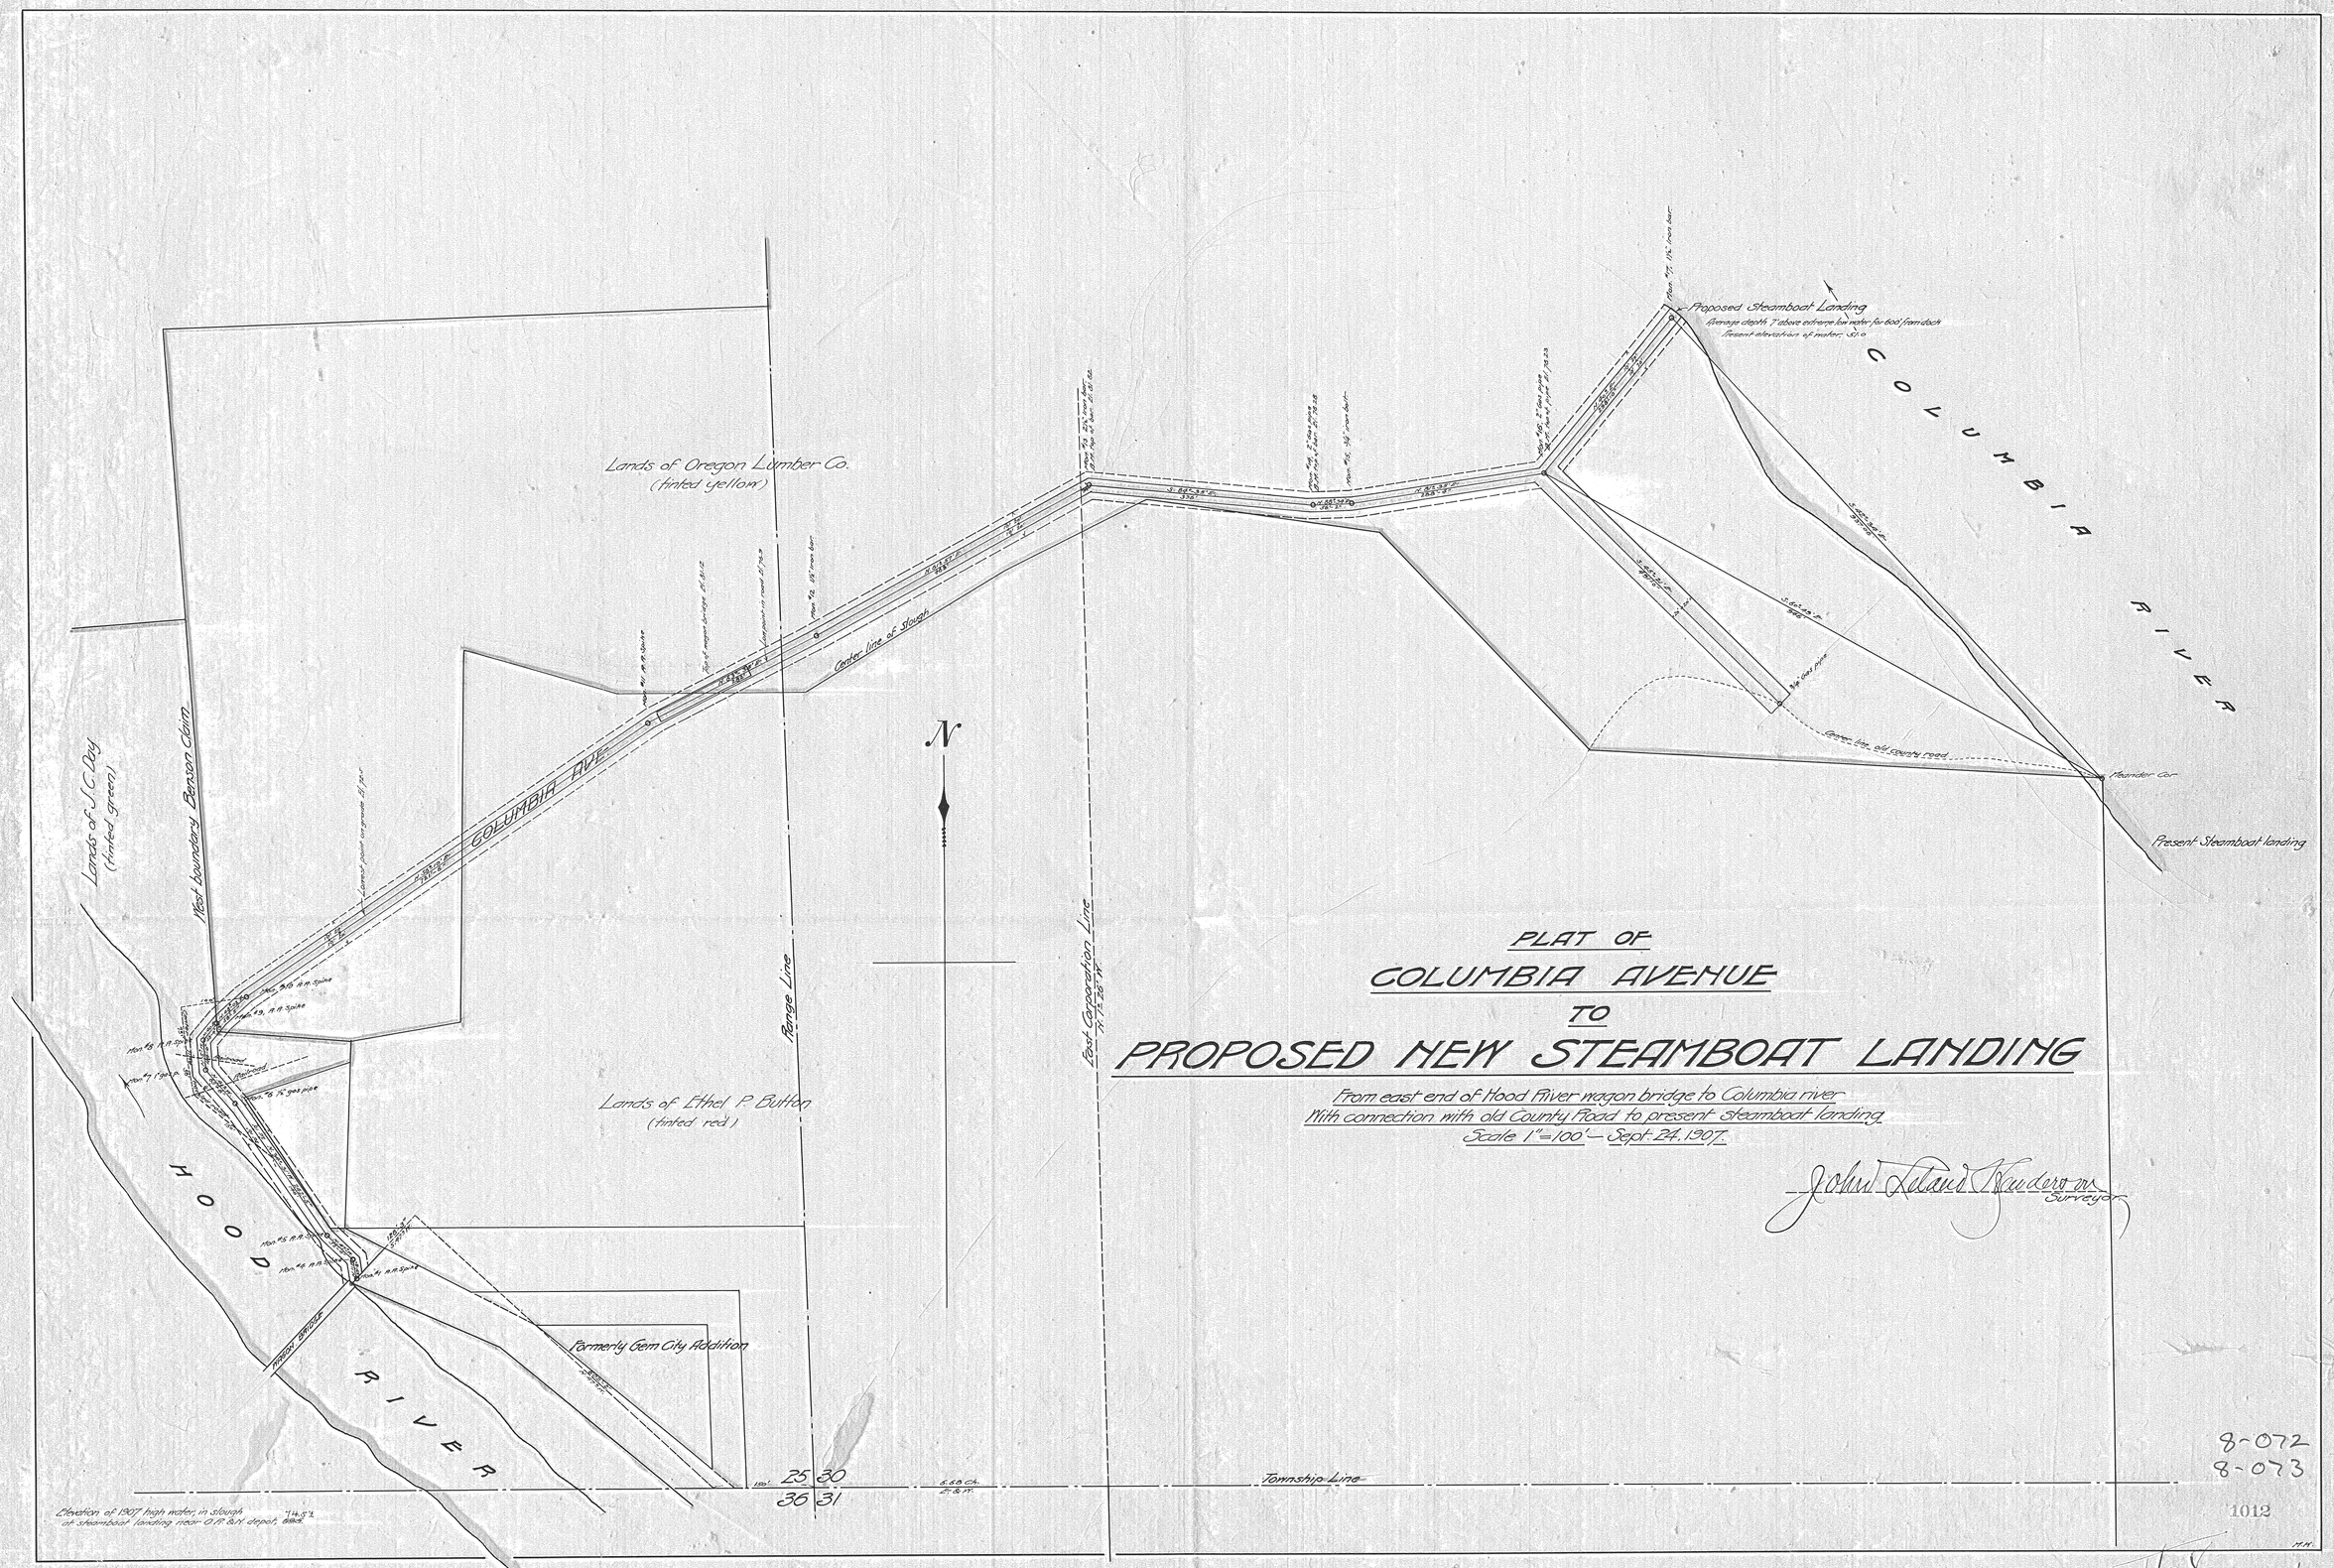
PLAT OF
COLUMBIA AVENUE
TO
PROPOSED NEW STEAMBOAT LANDING
From east end of Hood River wagon bridge to Columbia river
With connection with old County Road to present steamboat landing
Scale 1"=100' — Sept. 24, 1907.
John Leland Henderson
Surveyor
Proposed Steamboat Landing
Average depth 7' above extreme low water for 600' from dock
Present elevation of water, 51.0
COLUMBIA RIVER
Lands of Oregon Lumber Co.
(tinted yellow)
Center line of Slough
COLUMBIA AVE
Lands of J. C. Day
(tinted green)
West boundary Benson Claim
Range Line
East Corporation Line
N
Meander Cor.
Present Steamboat landing
Center line, old county road
Lands of Ethel P. Button
(tinted red)
HOOD RIVER
Formerly Gem City Addition
Township Line
25 30
36 31
Elevation of 1907 high water, in slough at steamboat landing near O.R. & N. depot, 74.5'±
8-072
8-073
1012
168