FILED

SEP 28 1971

Carlos Van Elsberg
COUNTY SURVEYOR

By _____ DEPUTY

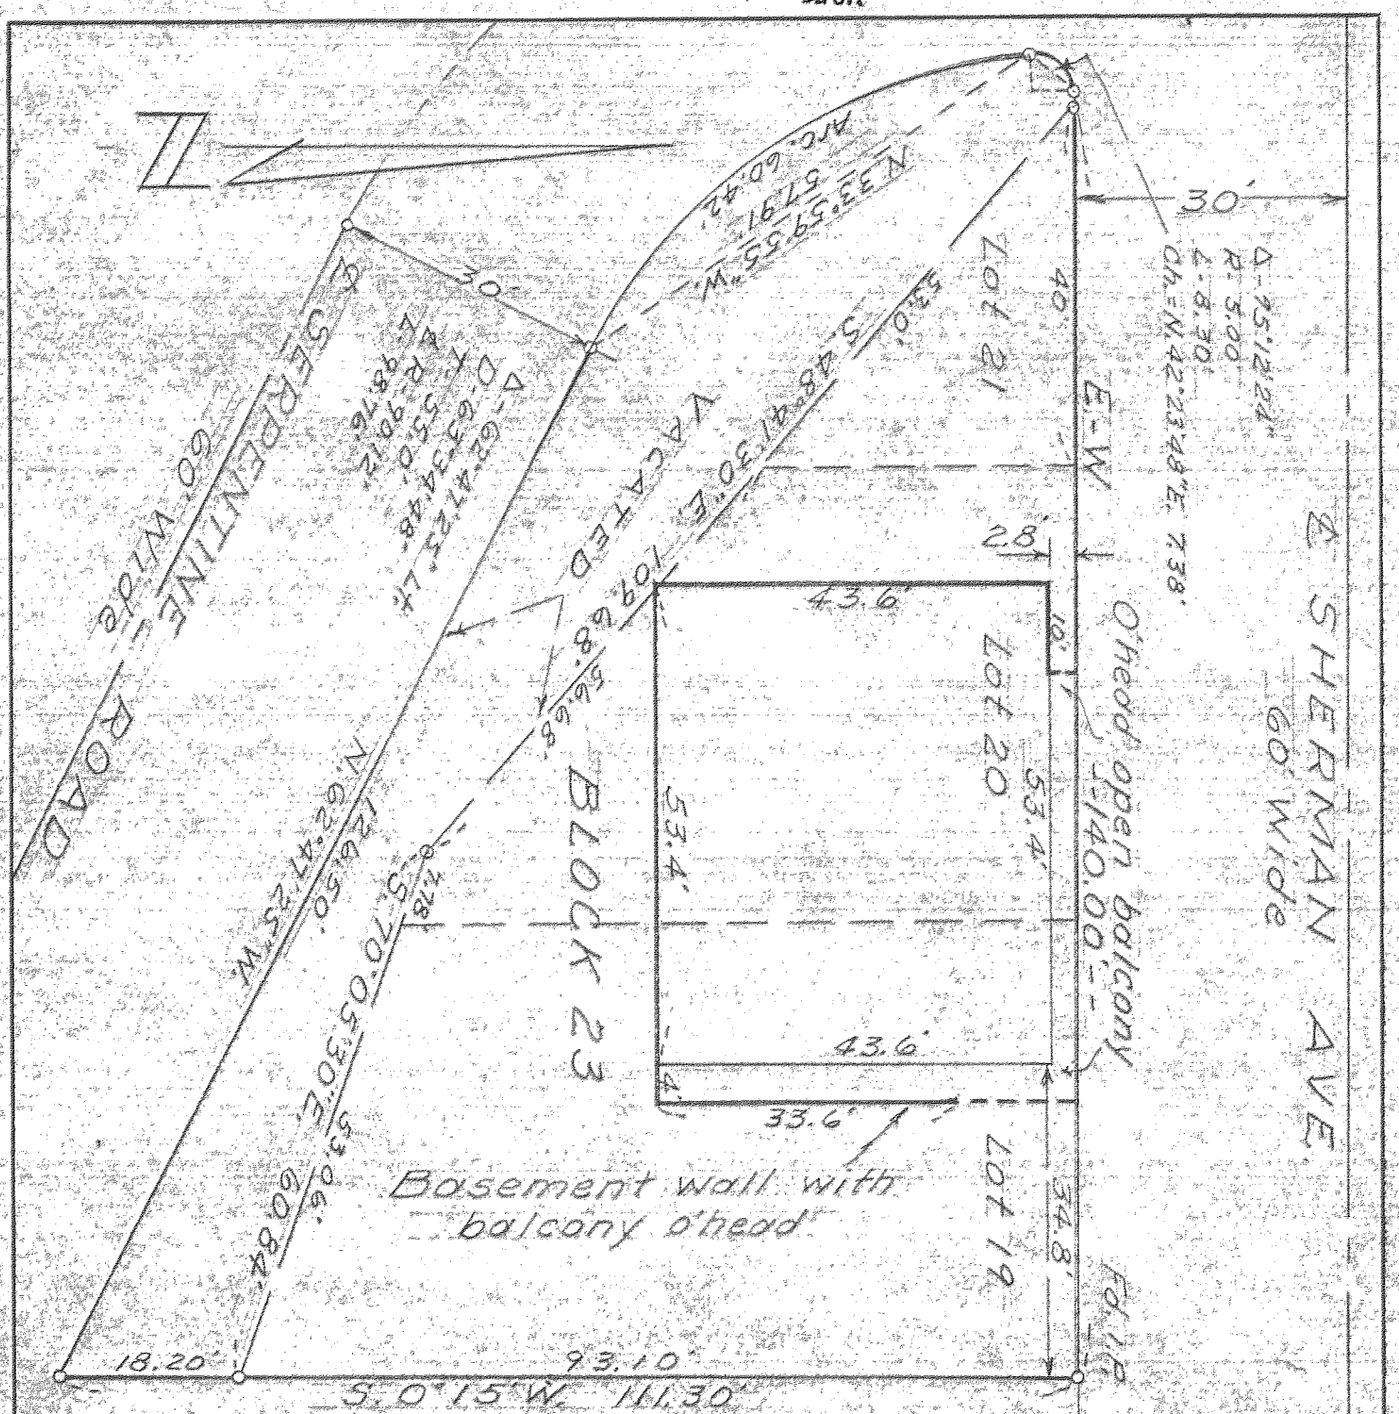

PLOT PLAN of Lots 19, 20, & 21, Plat of Hood River Proper & Adjacent Vacated Serpentine Road. Hood River, Hood River County, Oregon.

Surveyors Certificate;

I, Donald J. Branton, registered land surveyor certificate No. 385 of the Oregon Board of Engineering Examiners, do hereby certify that the above plat represents the location of the existing building on the above described property, and further certify that no encroachments exist on said property except as shown.

#14

REGISTERED OREGON LAND SURVEYOR

DONALD J. BRANTON 385

Date	No.	Revisions	By	App.

Design	Scale 1"=20'	Plot Plan of Lots 19, 20, & 21, Plat of Hood River Proper & Adjacent Vacated Serpentine Road. Hood River, Hood River County, Oregon
Survey D.J.B.	Date 7-28-69	
Drawn V.F.	Sheet 1 of 1	
Appd. Ckd.	Wk. Or. No. 3725	

TENNESON ENGINEERING CORP. — CONSULTING ENGINEERS — The Dalles Oregon

1026

8-116