FILED

JUL 27 1973

COUNTY SURVEYOR

By _____ DEPUTY

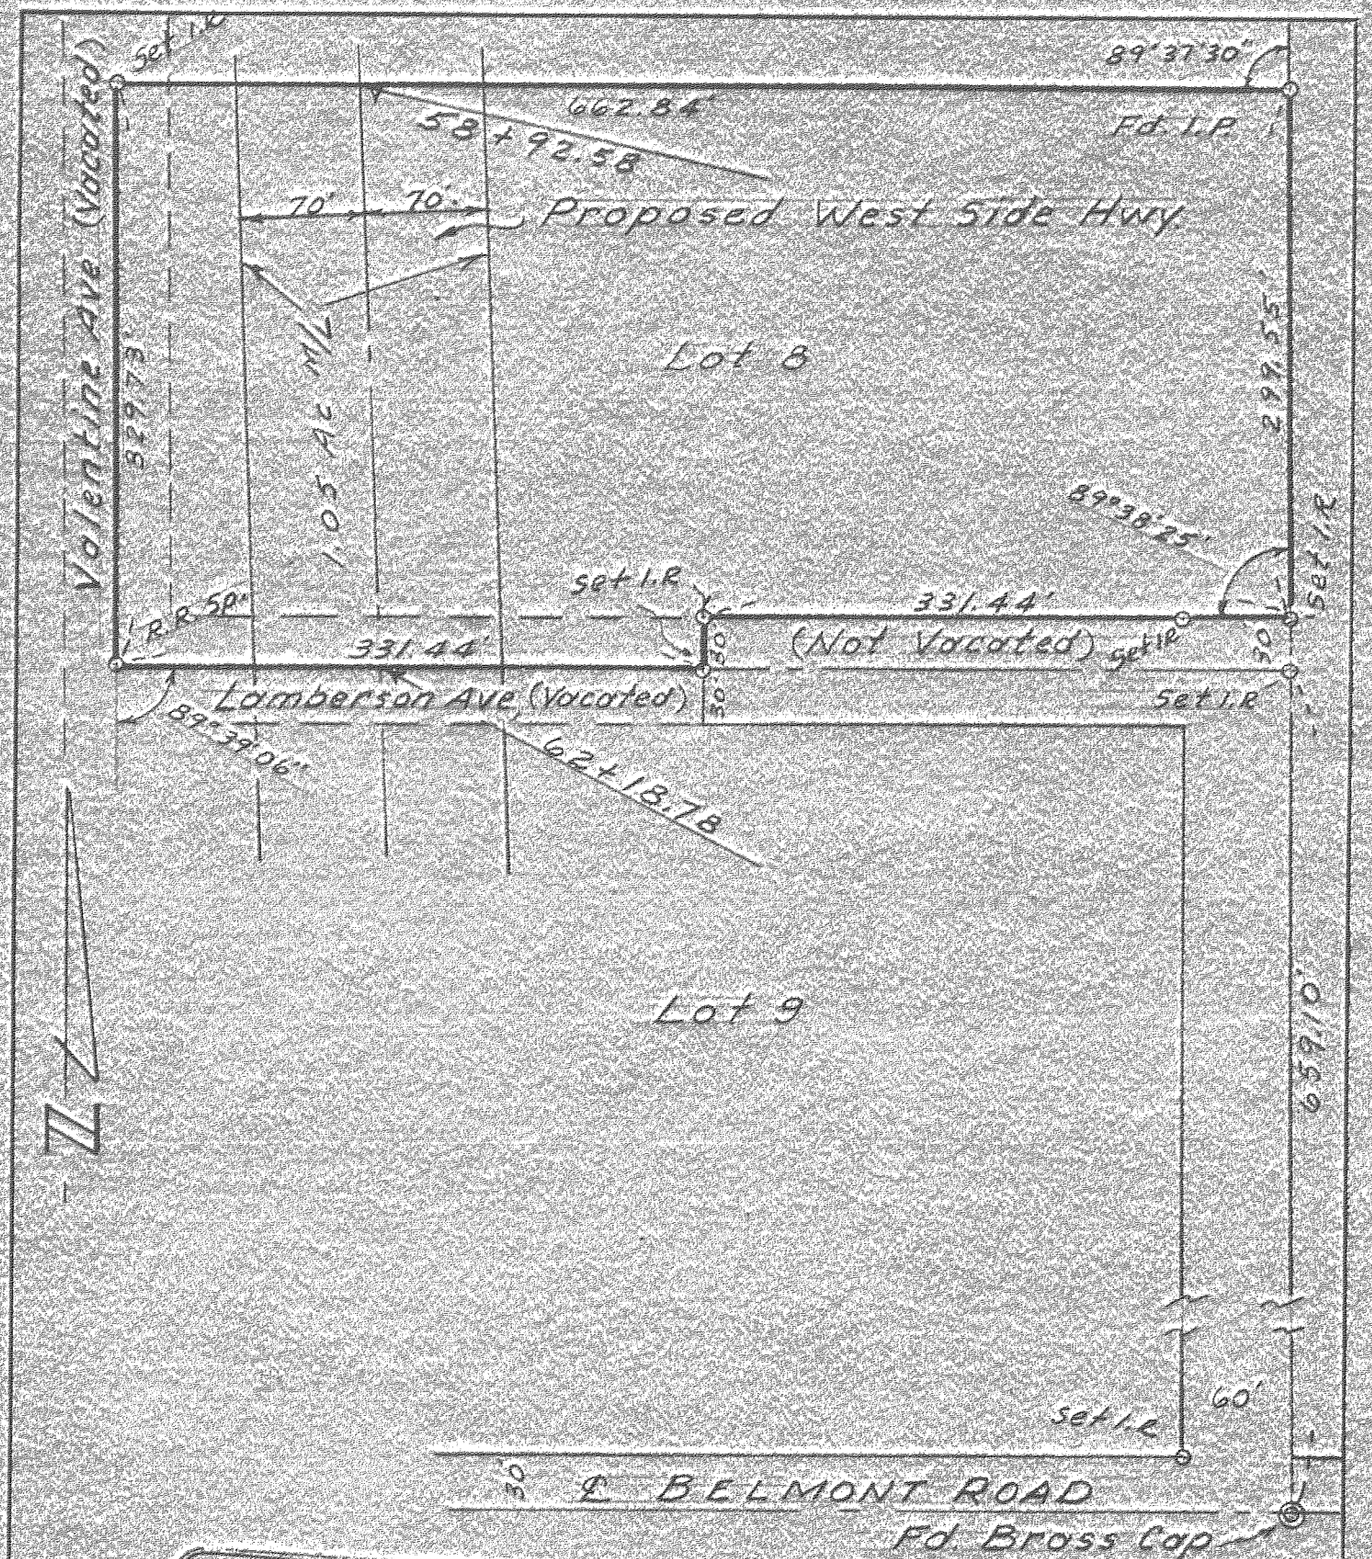

REGISTERED PROFESSIONAL LAND SURVEYOR

David L. Tuttle

OREGON
DAVID L. TUTTLE
JULY 12, 1968
872

Date	No.	Revisions	By	App.
5-73	1	Added Proposed W. Side Hwy.	VF	

Design		Scale 1"=100'	Survey
Survey D.T.		Date 3-29-73	For Wm Schregardus
Drawn V.F.		Sheet 1 of 1	In Lots 8 & 9, E. Belmont Add.
Appd.	Ckd.	Wk. Or. No. 4429	Hood River Co., Ore.

TENNESON ENGINEERING CORP. — CONSULTING ENGINEERS — The Dalles — Oregon

3-2-68