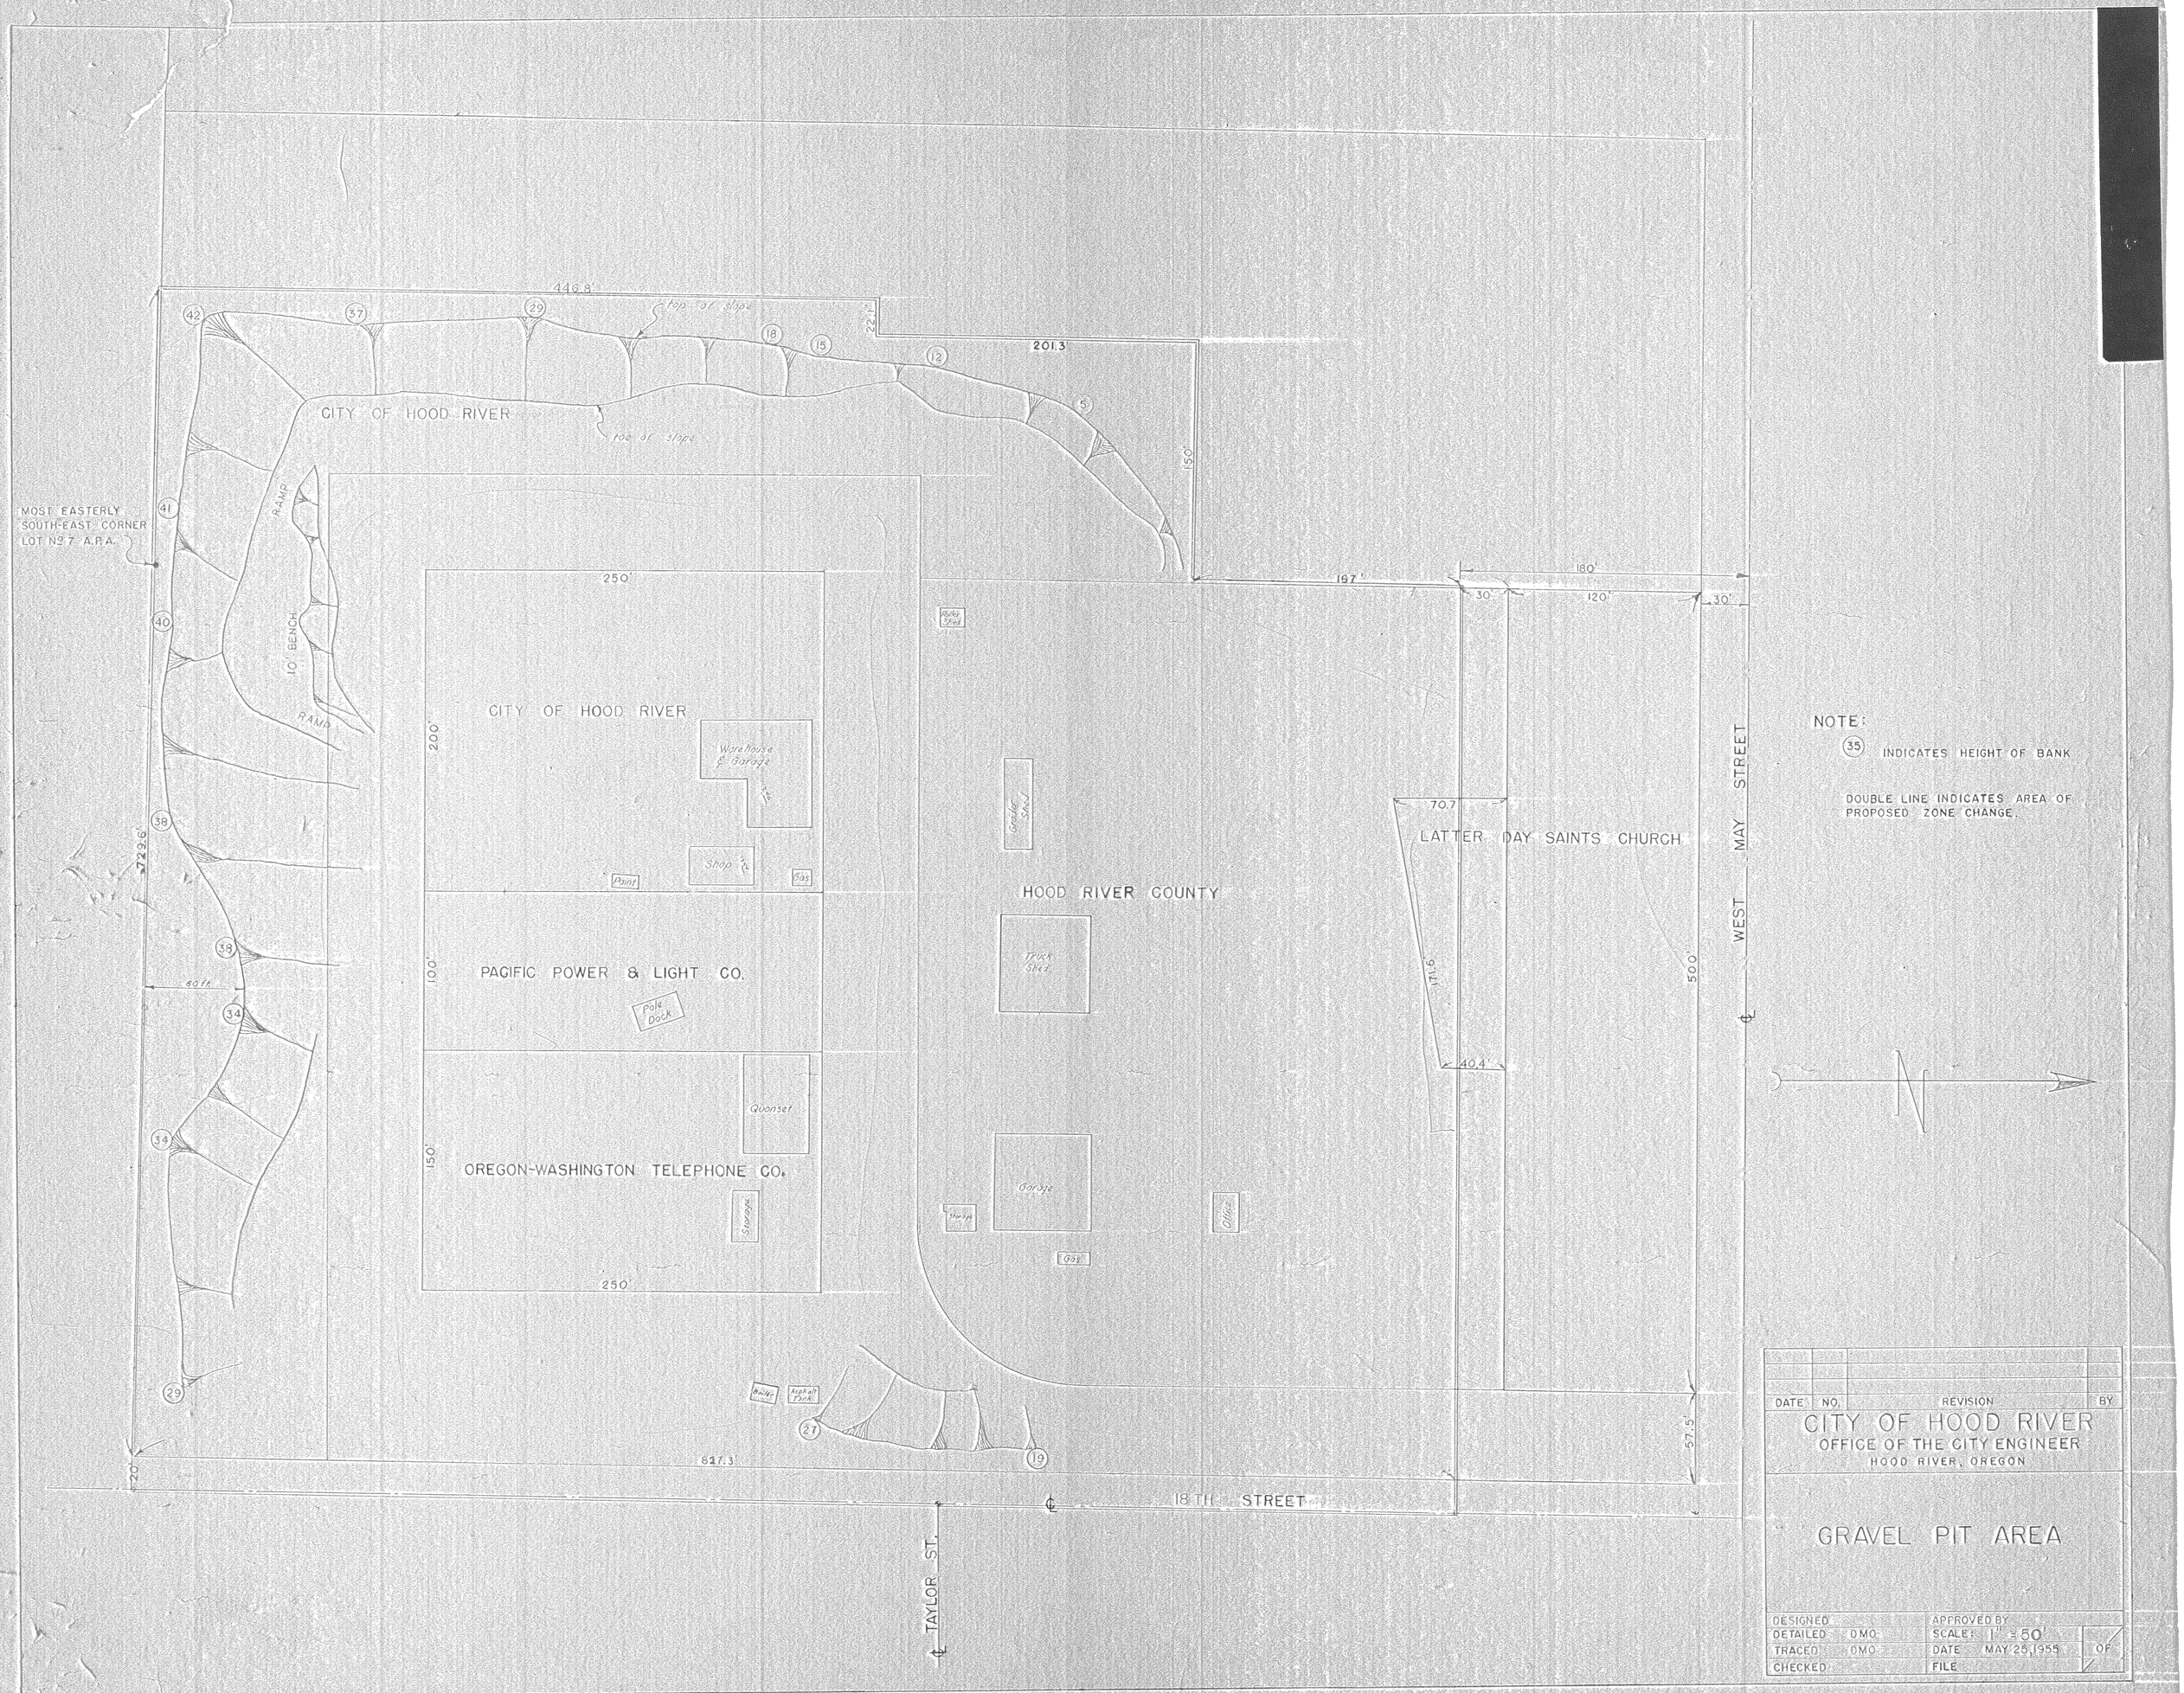

446.8'
top of slope
201.3'
CITY OF HOOD RIVER
toe of slope
150'
MOST EASTERLY SOUTH-EAST CORNER LOT No 7 A.P.A.
RAMP
10' BENCH
RAMP
250'
CITY OF HOOD RIVER
200'
Warehouse & Garage
Shop
Paint
Gas
Grader Shed
HOOD RIVER COUNTY
Truck Shed
PACIFIC POWER & LIGHT CO.
Pole Dock
100'
Quonset
OREGON-WASHINGTON TELEPHONE CO.
150'
Storage
Garage
Office
Gas
250'
167'
180'
30'
120'
30'
70.7'
LATTER DAY SAINTS CHURCH
171.6'
40.4'
500'
WEST MAY STREET
729.6'
60 ft.
Boiler
Asphalt Tank
827.3'
20'
57.5'
18TH STREET
TAYLOR ST.
NOTE:
35 INDICATES HEIGHT OF BANK
DOUBLE LINE INDICATES AREA OF PROPOSED ZONE CHANGE.
N
DATE NO. REVISION BY
CITY OF HOOD RIVER
OFFICE OF THE CITY ENGINEER
HOOD RIVER, OREGON
GRAVEL PIT AREA
DESIGNED
DETAILED DMO
TRACED DMO
CHECKED
APPROVED BY
SCALE: 1" = 50'
DATE MAY 25, 1955
FILE
OF

1122 8-363 / 9