FILED

SEP 28 1971

Carlos Van Elsberg
COUNTY SURVEYOR

By _____
DEPUTY

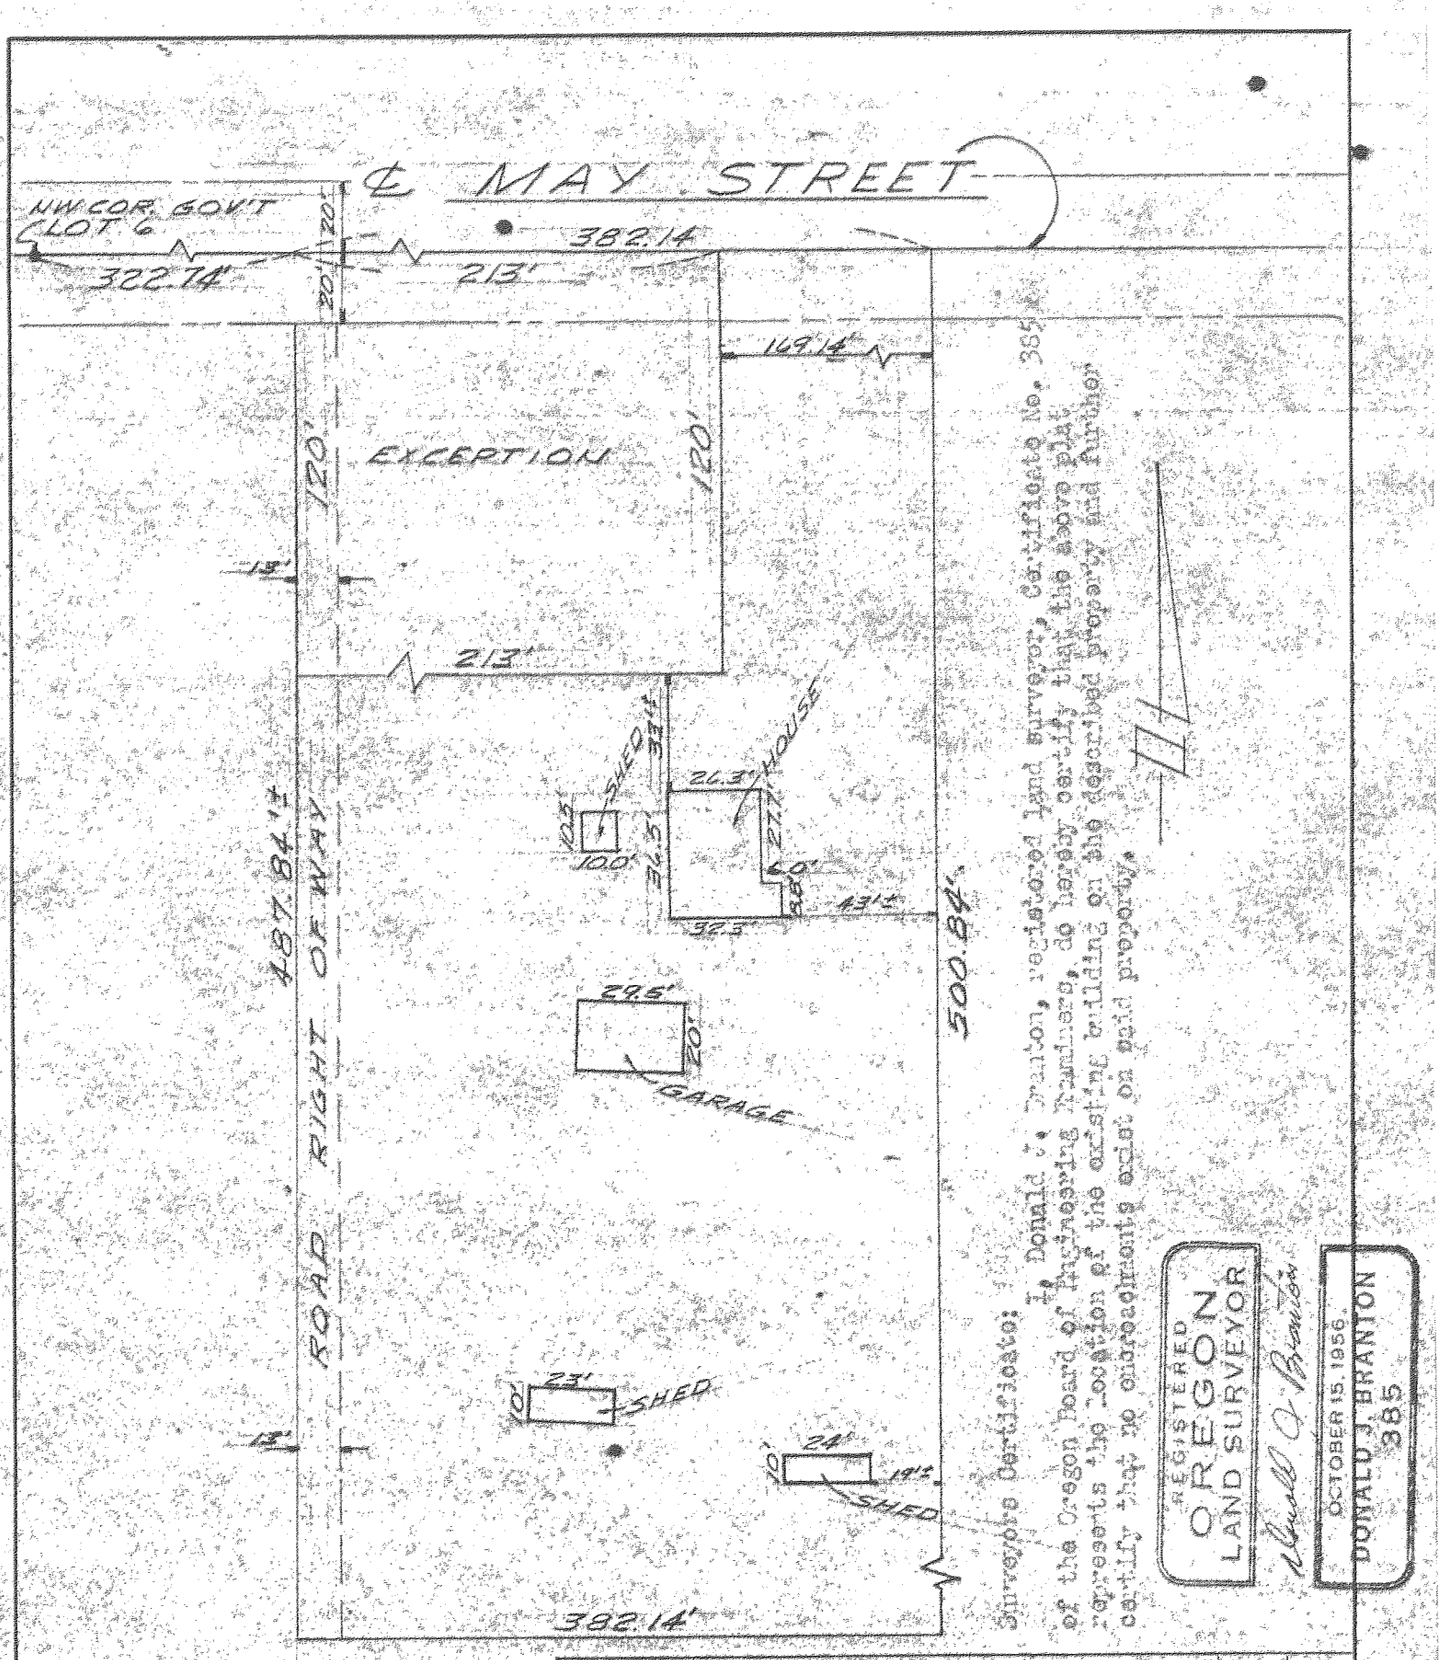

Surveyor's Certificate: I, Donald J. Branton, registered land surveyor, certificate No. 385 of the Oregon Board of Engineering Examiners, do hereby certify that the above plat represents the location of the existing building on the described property and further certify that no encroachments exist on said property.

REGISTERED OREGON LAND SURVEYOR
Donald J. Branton
OCTOBER 15, 1956
DONALD J. BRANTON
385

Date	No.	Revisions	By	App.

Design	Scale: 1" = 50'
Survey: D.L.T.	Date: 6-16-67
Drawn: C.W.T.	Sheet: 1 of 2
Appd.	Chd.
	Wk. Or. No. 3692

PLOT PLAN IN
Government Lot 6
Section 35, Township 3 North,
Range 10 East, Willamette
Meridian, Hood River County, Ore.

#53

1134

TENNESON ENGINEERING CORP. — CONSULTING ENGINEERS — The Dalles — Oregon

MacKINNON to PARKER & ABRAHAM

8-45