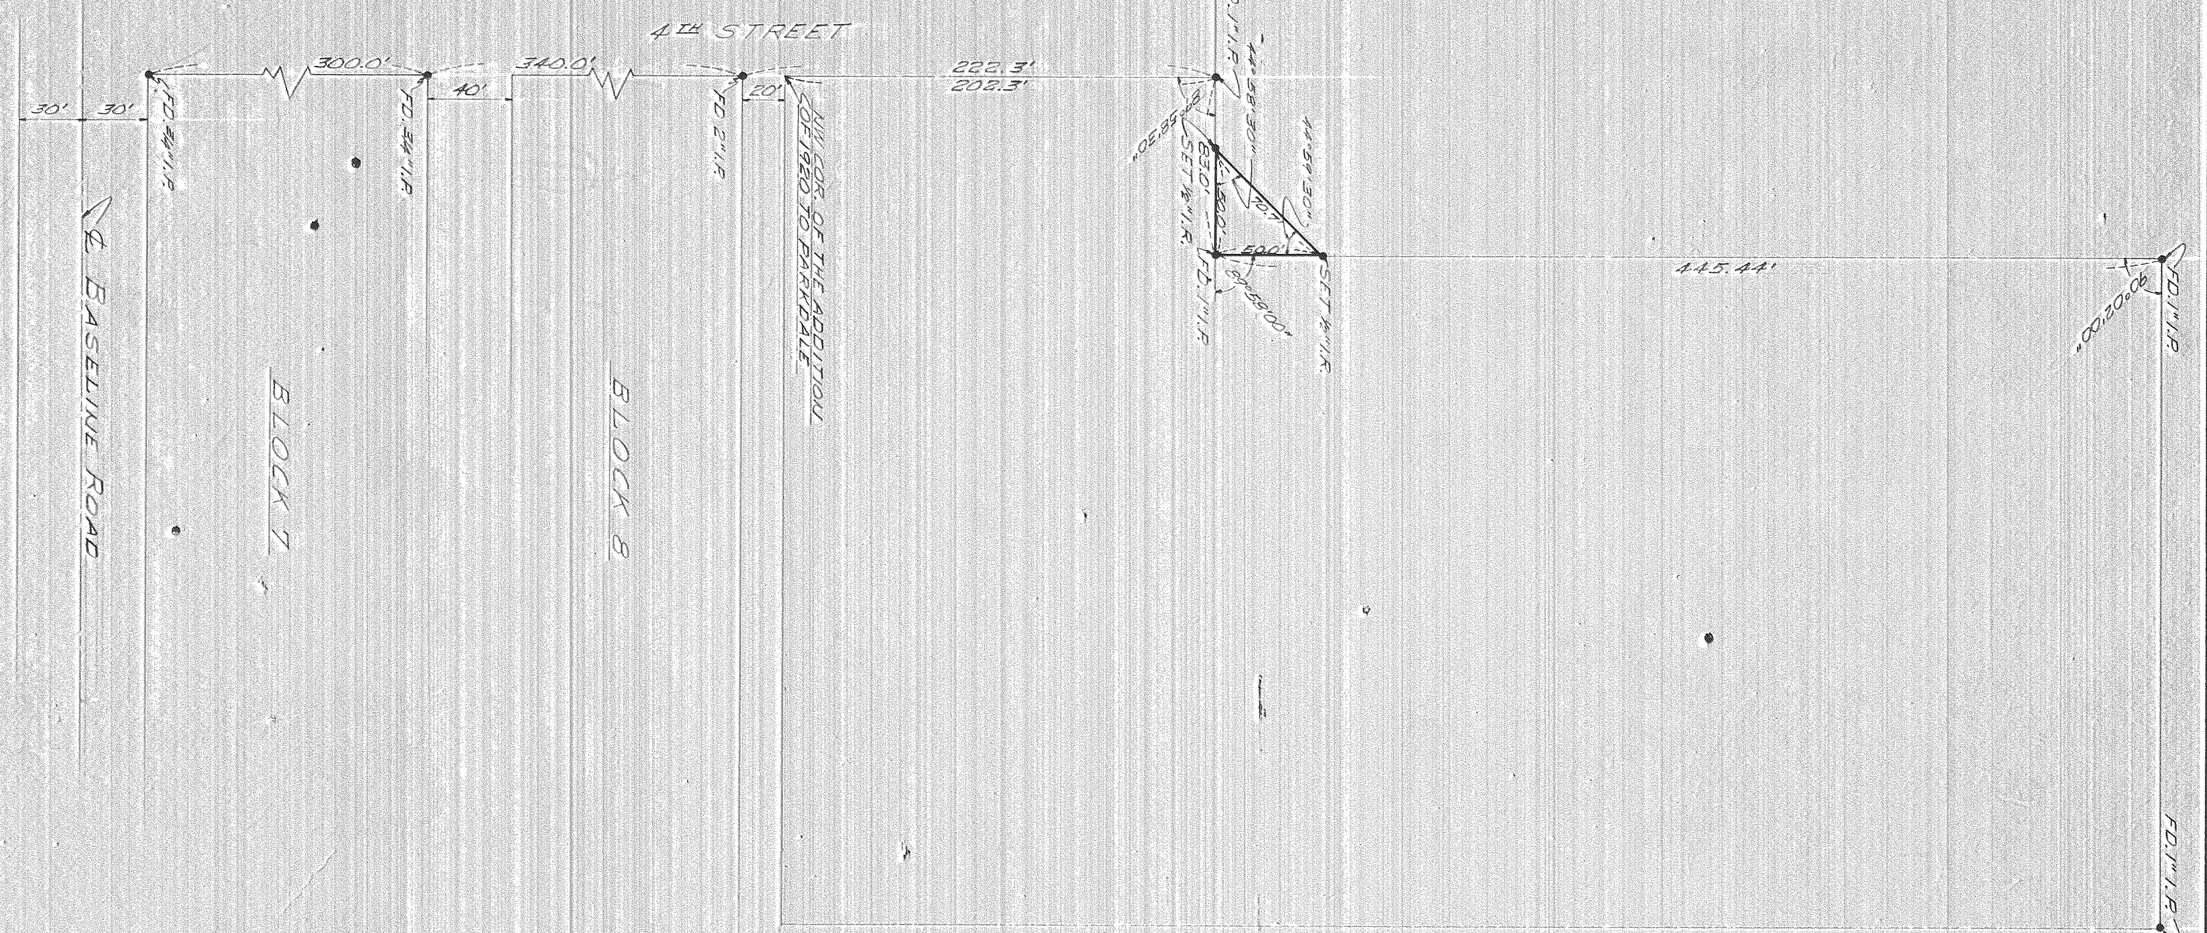

FILED
APR 29 1969
Carlos Van Elsberg
COUNTY SURVEYOR
By _____ DEPUTY

REGISTERED
OREGON
LAND SURVEYOR
OCTOBER 15, 1956
DONALD J. BRANTON
385

Date	No.	Revisions	By	App.

SURVEY FOR
PARKDALE SCHOOL SITE
HOOD RIVER SCHOOL DIST.
SEC. 32 T.1N., R.10EWM
PARKDALE, OREGON

Design	TENNESON ENGINEERING CORP. Consulting Engineers 412 West Second Place The Dalles Oregon		Scale 1"=50'
Survey TEC			Date 10-29-68
Drawn C.W.T.	Checked	Approved	Work Order No. 4019	Sheet 1 of 1

KILHAM STATIONERY & PRINTING CO., PORTLAND, ORE. 220736

1299 6-294 1