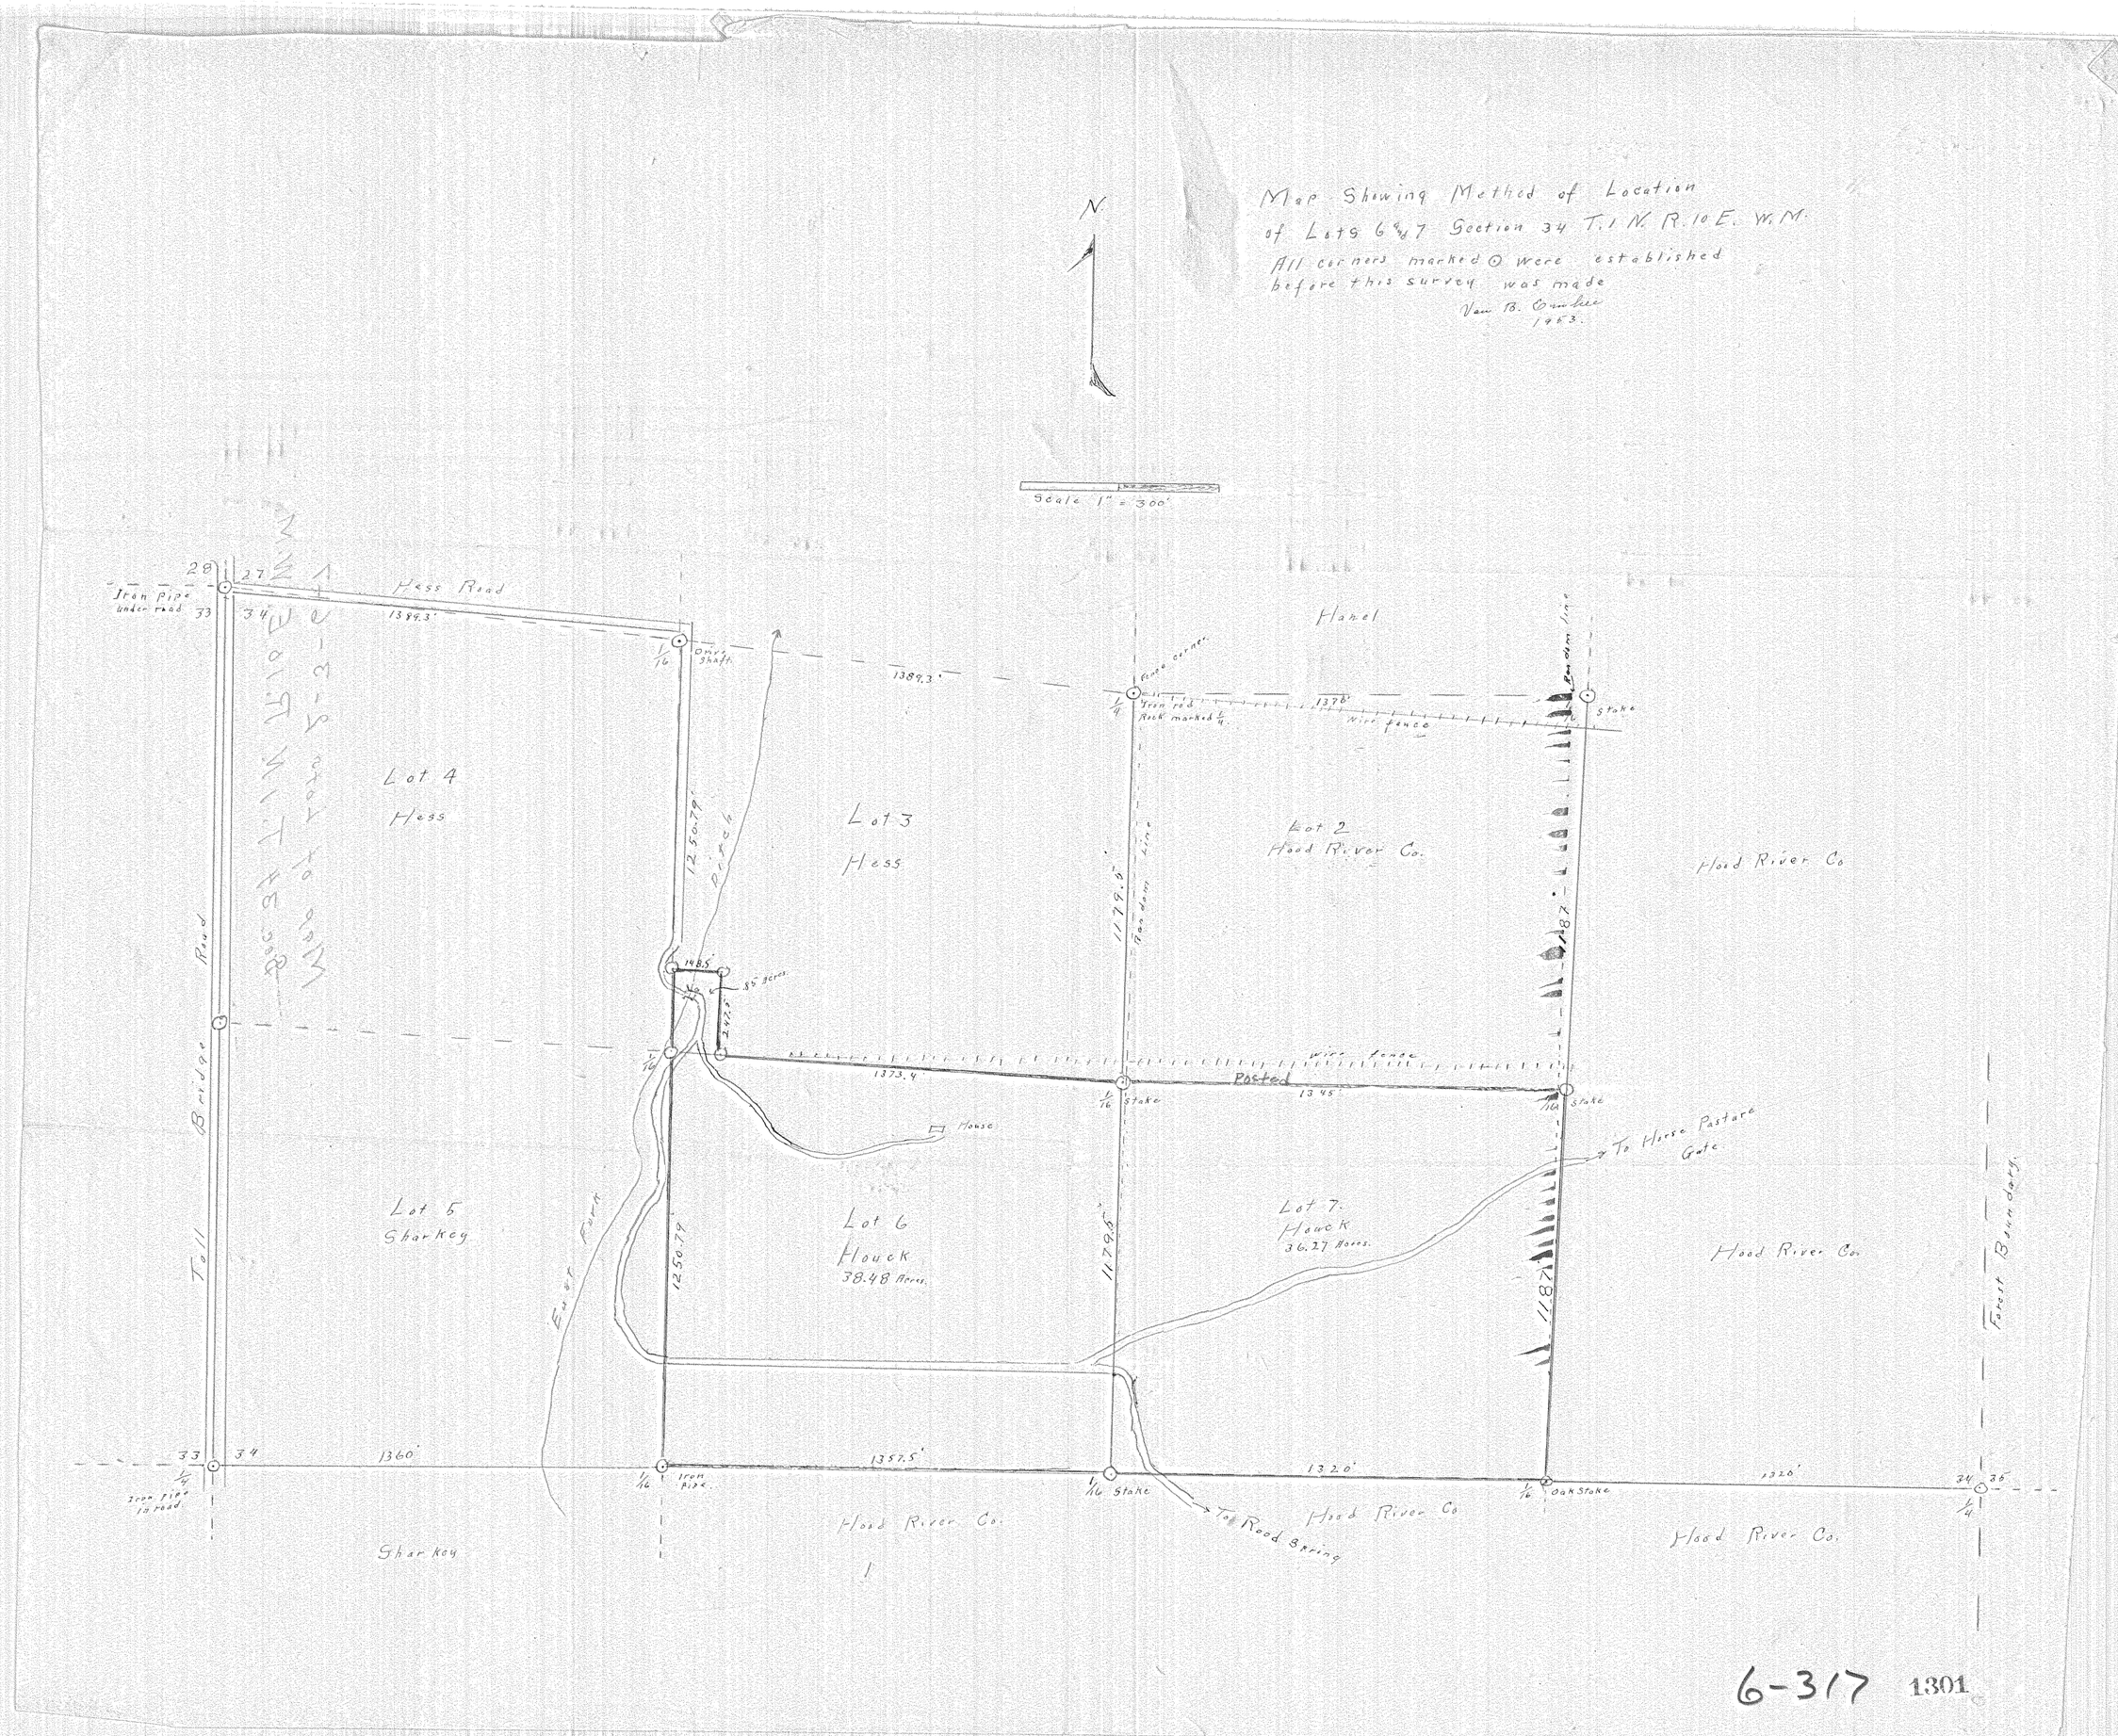
Map Showing Method of Location
of Lots 6 & 7 Section 34 T.1 N. R.10 E. W.M.
All corners marked ⊙ were established
before this survey was made
Van B. Cambee
1953.
N.
Scale 1" = 300'
Hess Road
Iron Pipe under road
Drive Shaft
Hanel
Fence corner
Iron rod
Rock marked 1/4
Wire fence
Stake
Lot 4
Hess
Lot 3
Hess
Lot 2
Hood River Co.
Hood River Co
Toll Bridge Road
Wire fence
Posted
House
To Horse Pasture Gate
Lot 5
Sharkey
East Fork
Lot 6
Houck
38.48 Acres
Lot 7
Houck
36.27 Acres
Hood River Co.
Forest Boundary
Iron Pipe in road
Iron Pipe
Stake
Oak Stake
To Road Spring
Hood River Co.
Hood River Co
Hood River Co.
Sharkey

6-317 1301