WILLIAM H. and BERNADETTE HOHENSEE

Section 12, T 2 N, R 7 East, WM

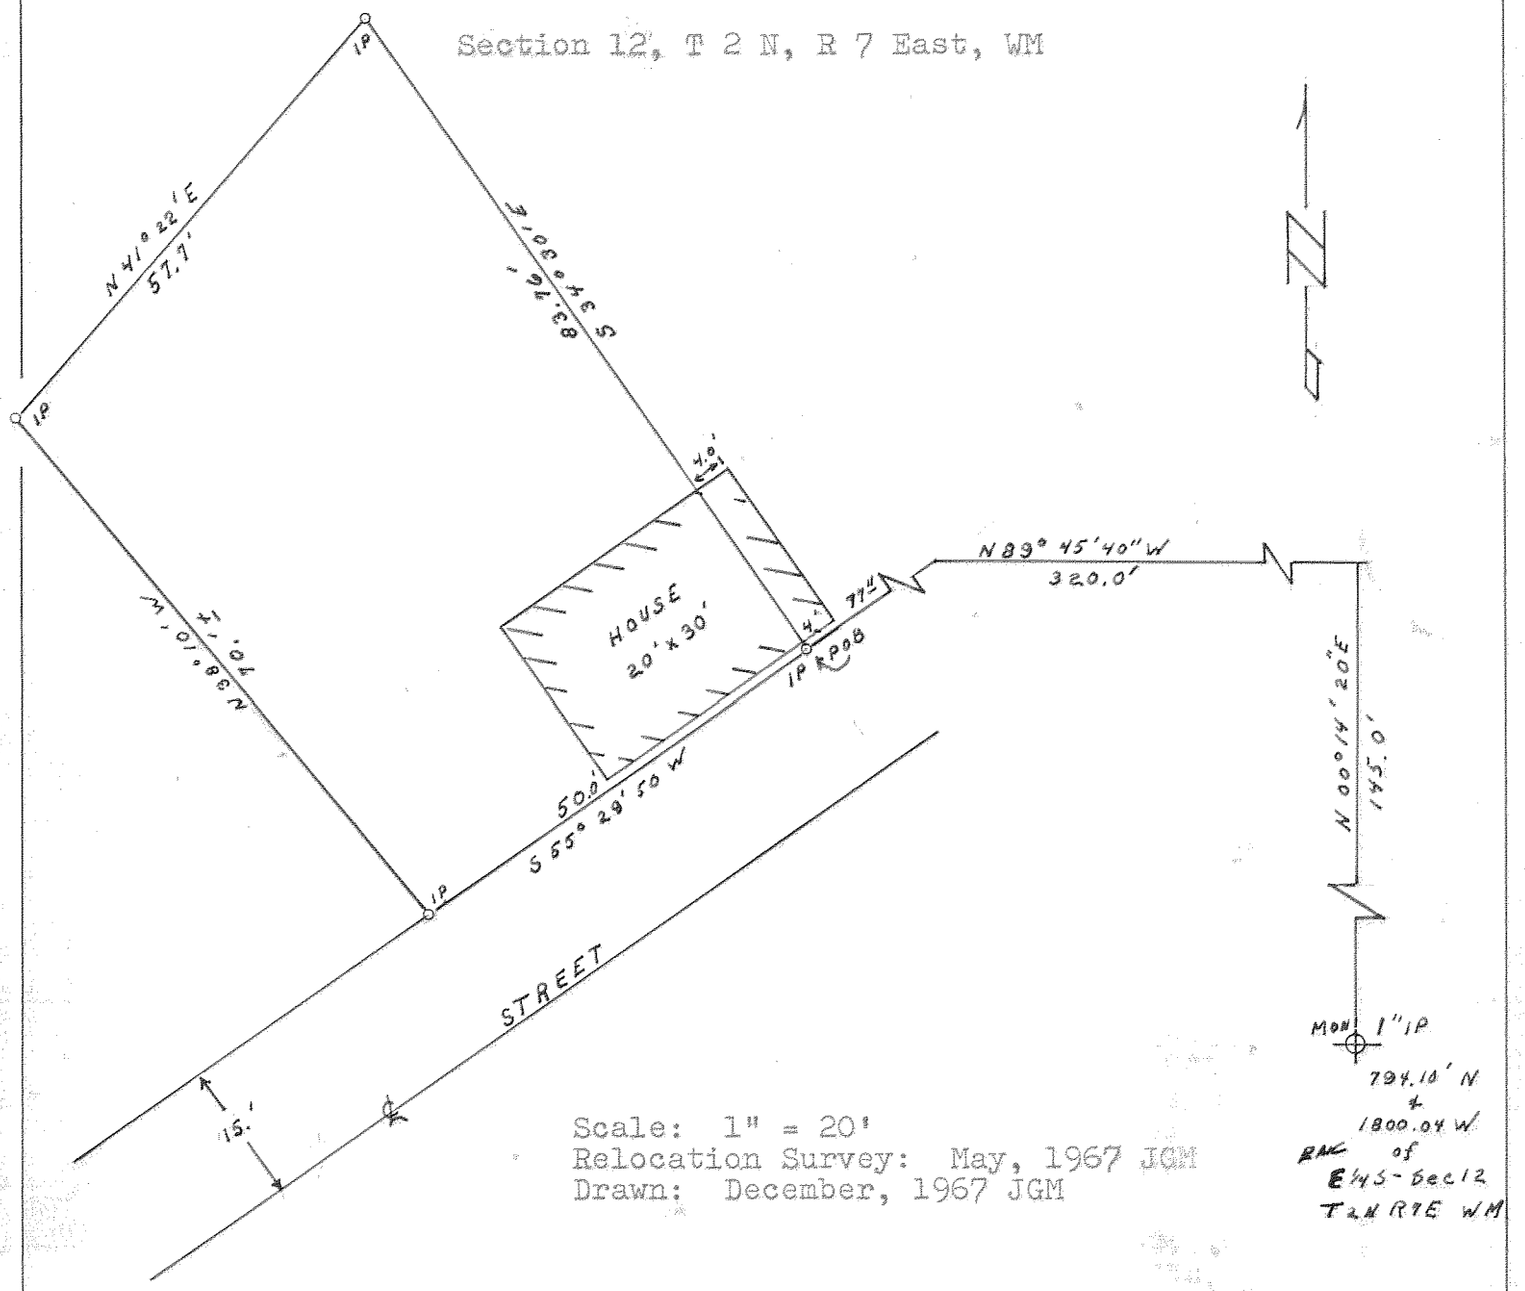

Scale: 1" = 20'
Relocation Survey: May, 1967 JGM
Drawn: December, 1967 JGM

Beginning at an iron pipe being 794.10 feet North and 1800.04 feet West of the ~~East~~ SW quarter corner of Section 12, Township 2 North, Range 7 East of the Willamette Meridian, Hood River County, Oregon. Thence N 00° 14' 20" E a distance of 145.0 feet, thence N 89° 45' 40" W a distance of 320.0 feet, thence S 55° 28' 50" W a distance of 77.11 feet to an iron pipe, being the true point of beginning of the property herein described. Thence continuing S 55° 28' 50" W a distance of 50.0 feet to an iron pipe, thence N 38° 10' W a distance of 70.0 feet to an iron pipe, thence N 41° 22' E a distance of 57.7 feet to an iron pipe, thence S 34° 30' E a distance of 83.76 feet to an iron pipe, being the true point of beginning.

The survey showed the house encroaches on the adjoining property to the North and East a distance of four (4) feet.

REGISTERED
OREGON
LAND SURVEYOR

Richard A. King

Richard A. King
93

#1320 G-433 6