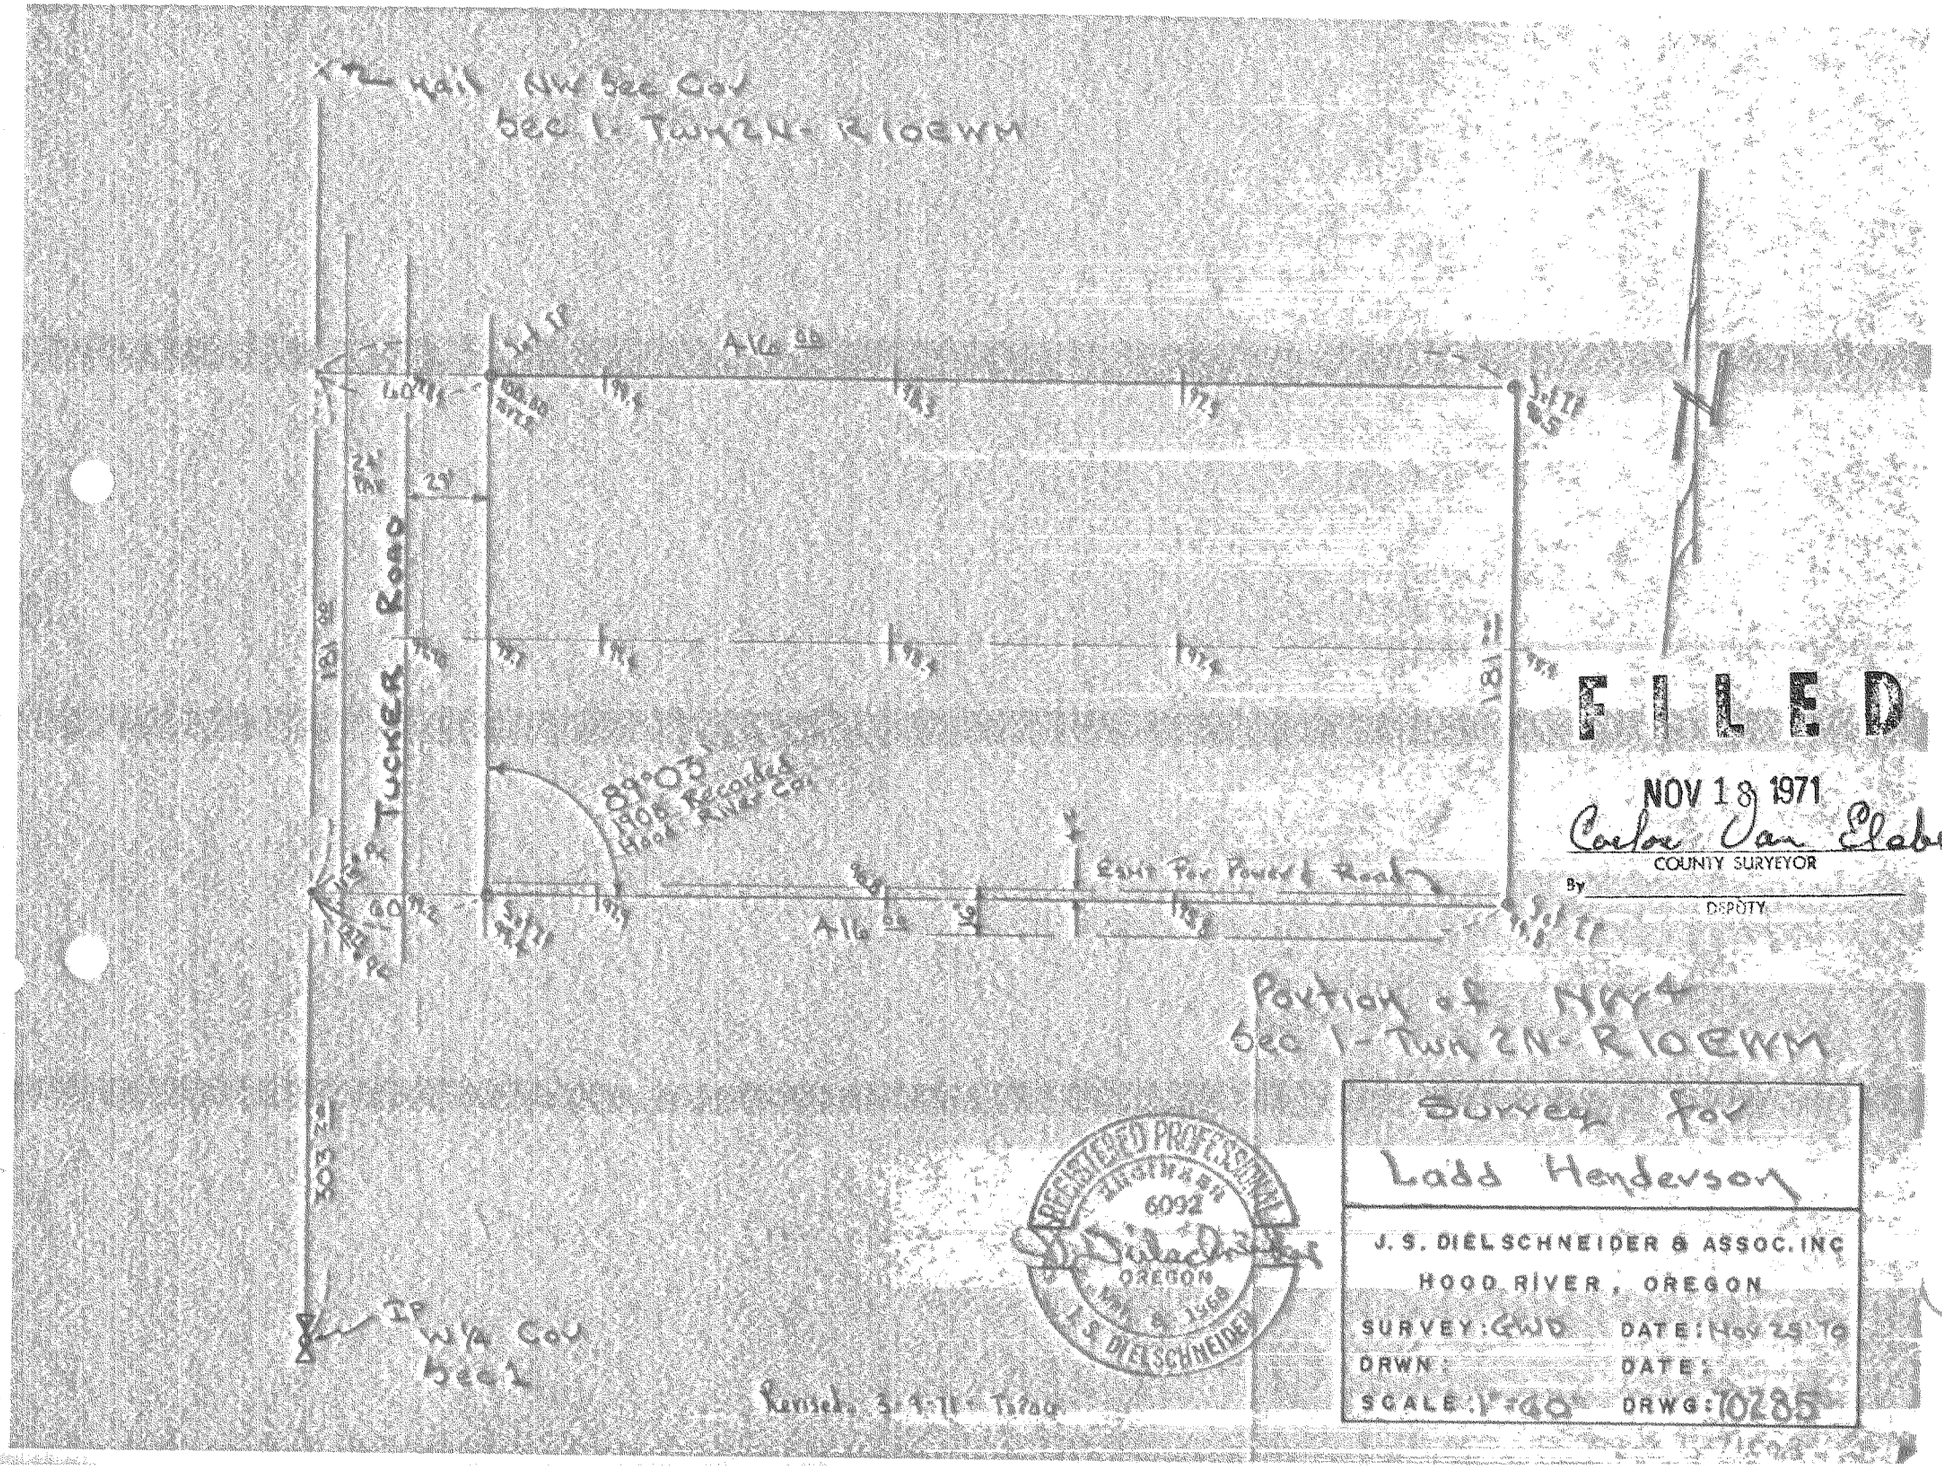
Found NW Sec Cor
Sec 1- Twp 2N- R10EWM
Tucker Road
89°03'
1808 Recorded
Hood River Co.
Found IP W/Cap Cor
Sec 1
Revised 3-4-71 - T.Pac.
FILED
NOV 18 1971
Carlos Van Eldberg
COUNTY SURVEYOR
By
DEPUTY
Portion of NW¼
Sec 1- Twp 2N- R10EWM
Survey for
Ladd Henderson
J. S. DIELSCHNEIDER & ASSOC. INC
HOOD RIVER, OREGON
SURVEY: GWD DATE: Nov 29 '70
DRWN: DATE:
SCALE: 1"=40' DRWG: 10285
REGISTERED PROFESSIONAL ENGINEER
6092
OREGON
J. S. DIELSCHNEIDER

#21

1333

6-580