SURVEY OF: Kenwood Substation Site

IN THE: SE 1/4 of the NE 1/4 of the SE 1/4 of Sec. 17, T. 2 N., R. 10 E., W.M., Hood River County, Oregon

DATE: April, 1967

SCALE: 1" = 100'

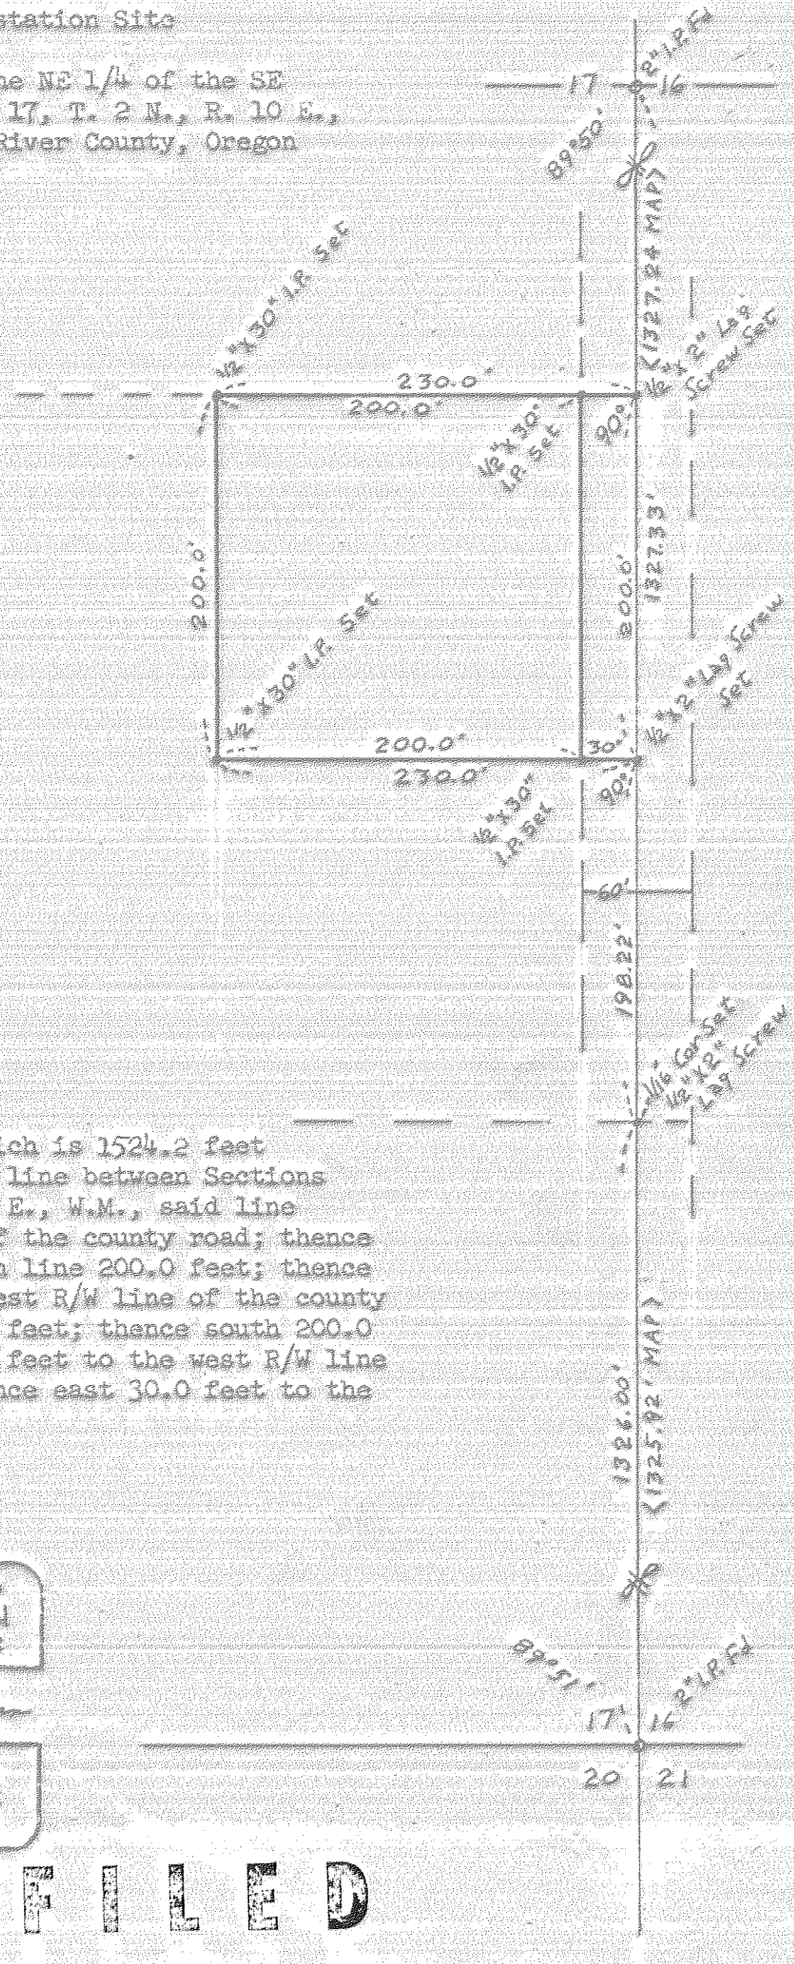

Beginning at a point which is 1524.2 feet north along the section line between Sections 16 & 17, T. 2 N., R. 10 E., W.M., said line being the center line of the county road; thence north along said section line 200.0 feet; thence west 30.0 feet to the west R/W line of the county road; thence west 200.0 feet; thence south 200.0 feet; thence east 200.0 feet to the west R/W line of the county road; thence east 30.0 feet to the point of beginning.

REGISTERED OREGON LAND SURVEYOR

Norman E. Hartman

JULY 9, 1962
NORMAN E. HARTMAN
577

FILED

JAN 13 1969

Carlos Von Ebeling
COUNTY SURVEYOR

By _____
DEPUTY

11

1404

7-270