PLAT of certain tracts for R.W. Ordway

being all of lot 6, 2.48 chs off lot 5 and a small tract 71 ft by 131 ft in S.W. corner of Jenkins D.L.C. all in Section 35 T. 3. N. R. 10. E. W.M.

State of Oregon }
County of Hood River } S.S.

I do hereby certify that this Plat is a correct representation of the survey made by me June 29th 1909 for R.W. Ordway being all of lot 6, 2.48 chs off lot 5 and a small tract 71 ft by 131 ft in S.W. corner of Jenkins D.L.C. all in section 35 T. 3. N. R. 10 E. W.M. as per copy of the field notes annexed hereto and made a part hereof; that the courses, distances, and angles marked on said plat, are correct I verily believe—

Witness my hand this 1st. day of July 1909 A.D.

John Eland Henderson
COUNTY SURVEYOR
Plat by S.E.H.

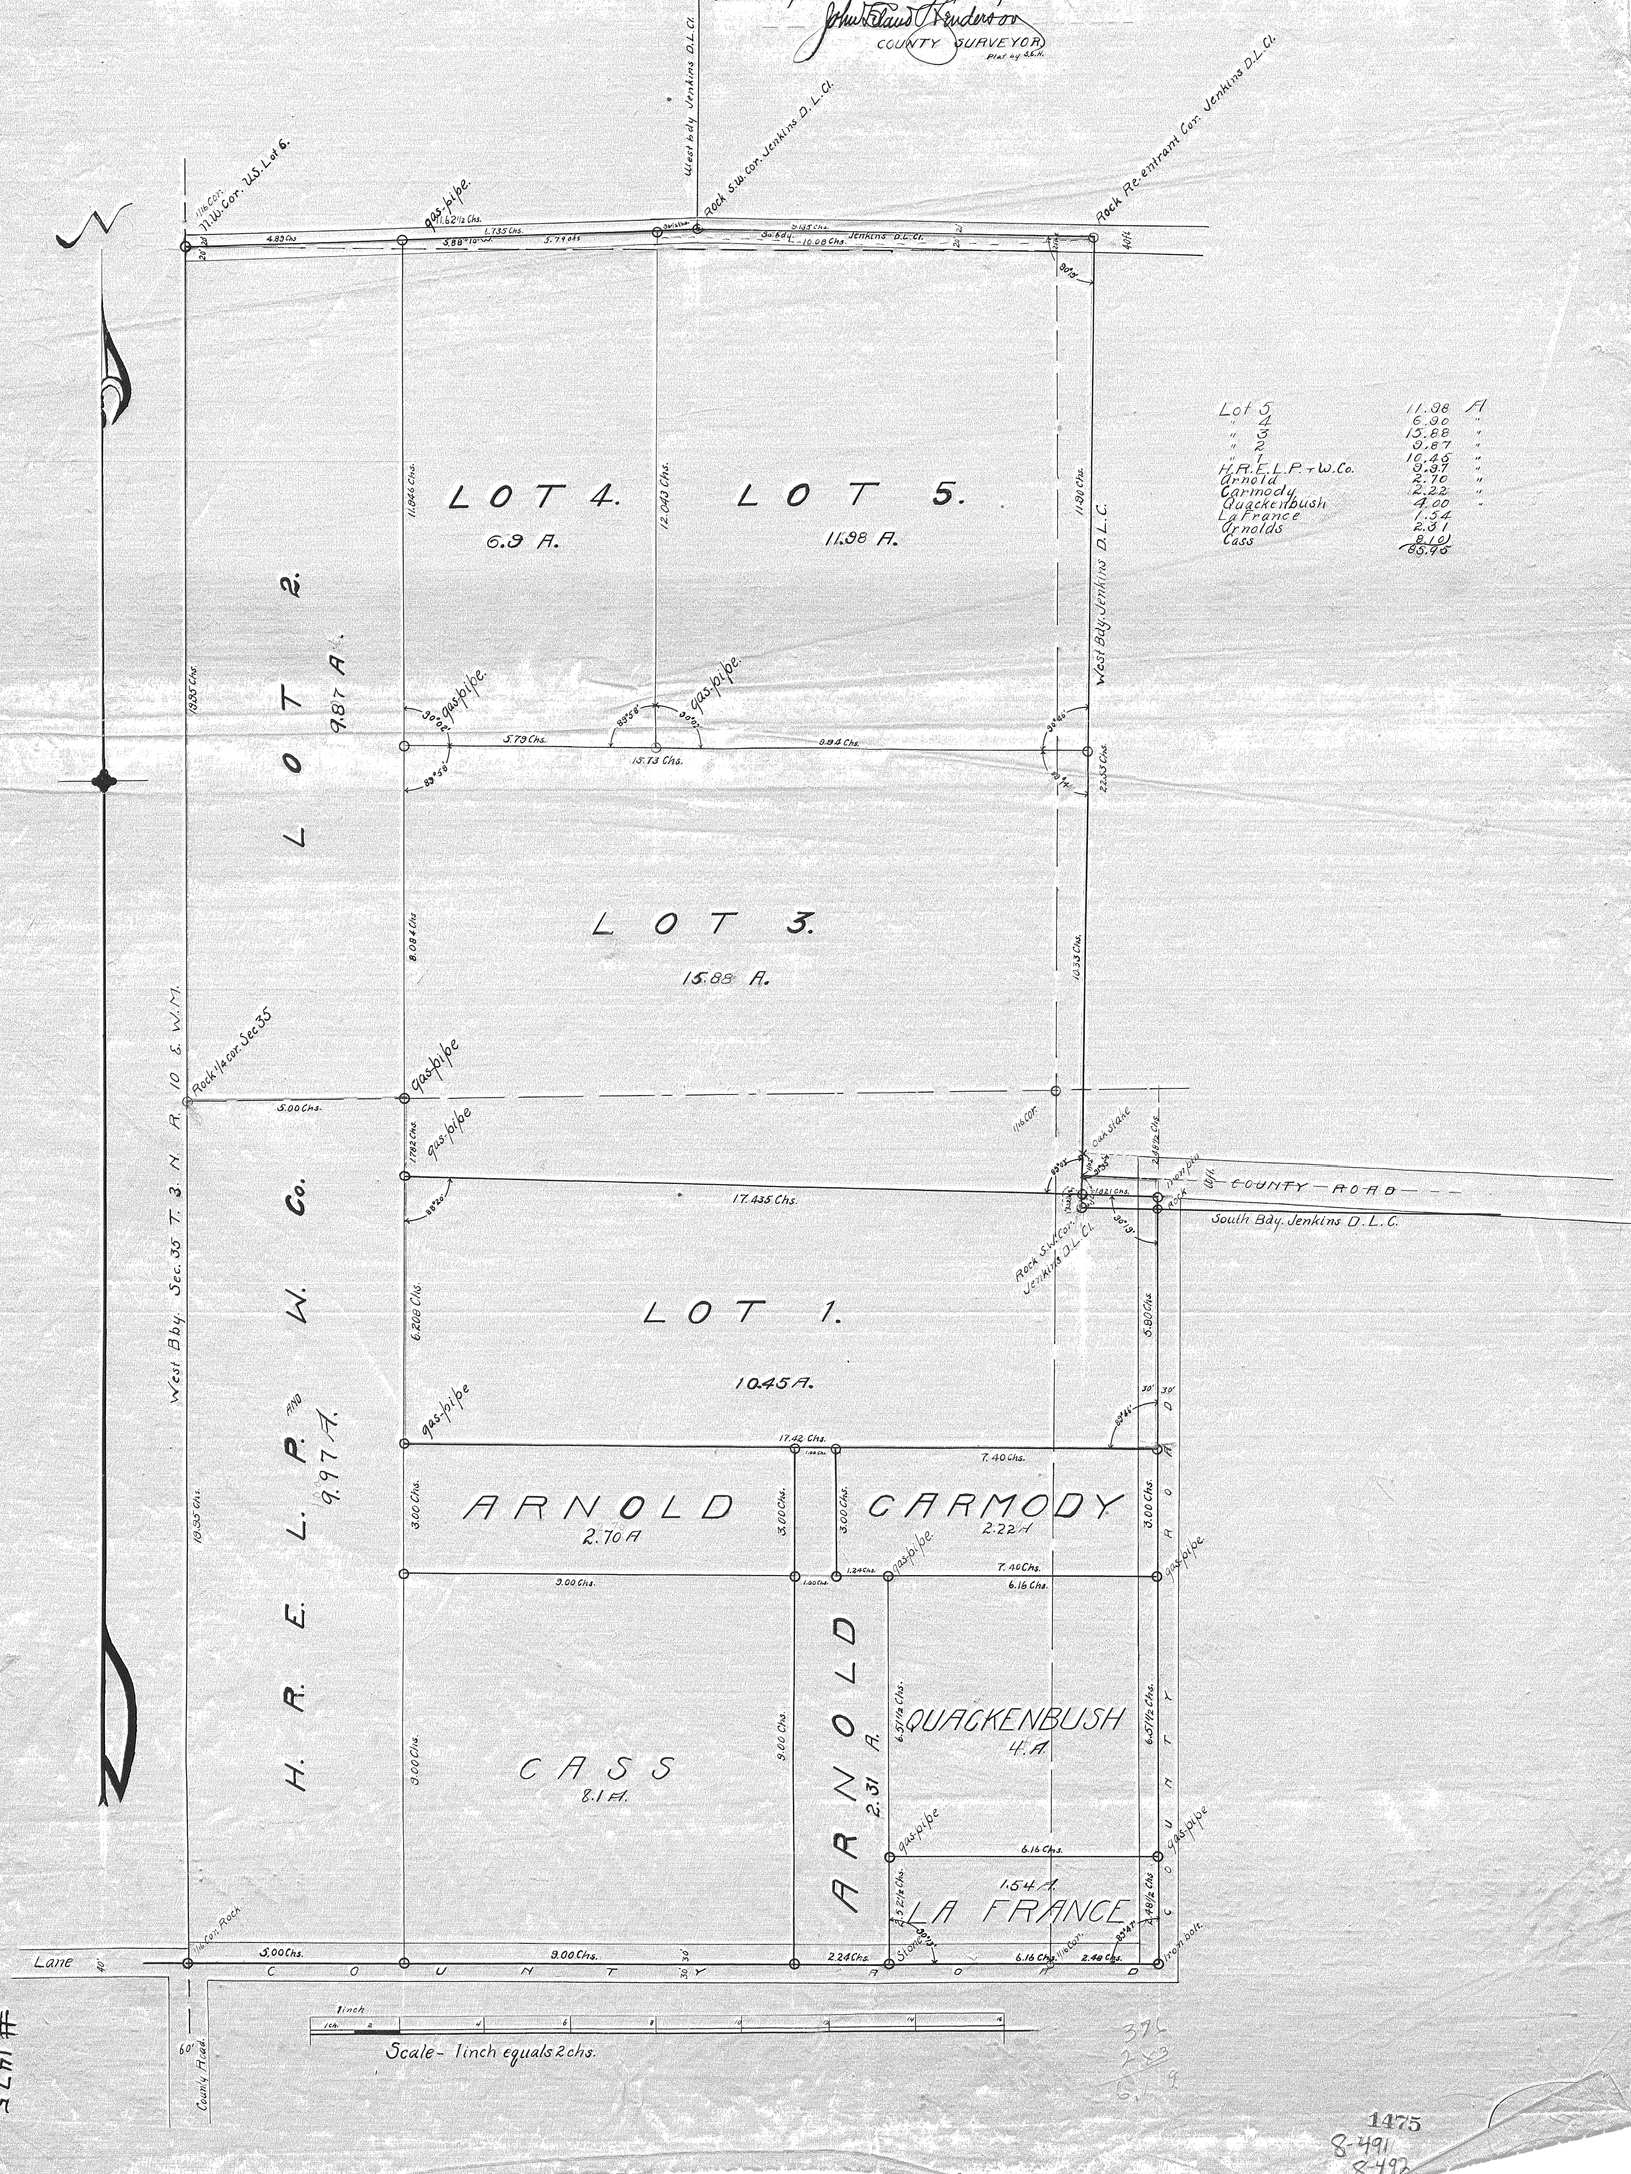

Lot 5	11.98	A
" 4	6.90	"
" 3	15.88	"
" 2	9.87	"
" 1	10.45	"
H.R.E.L.P. + W.Co.	9.97	"
Arnold	2.70	"
Carmody	2.22	"
Quackenbush	4.00	"
La France	1.54	"
Arnolds	2.31	
Cass	8.10	
	85.95	

#1475

1475
8-491
8-492