Cascade Locks

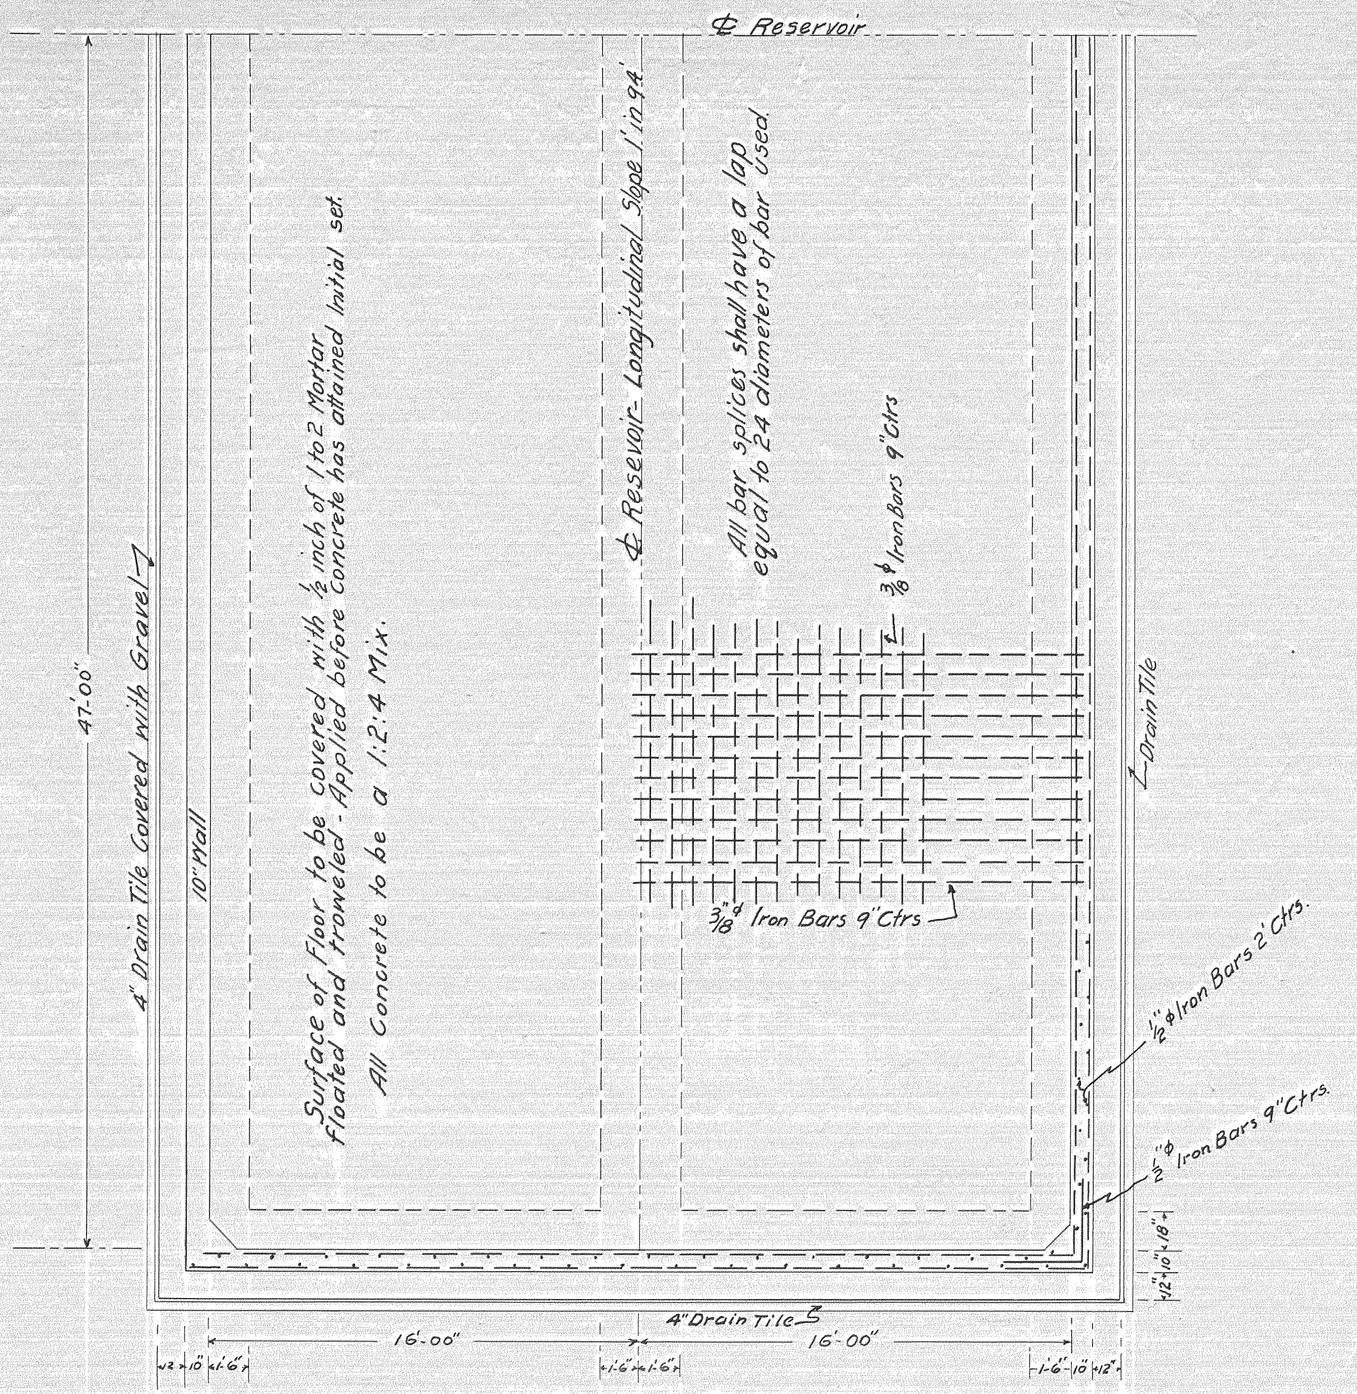

HALF PLAN OF RESERVOIR
Scale:- ¼" = 1'
At Sta.- 15+00

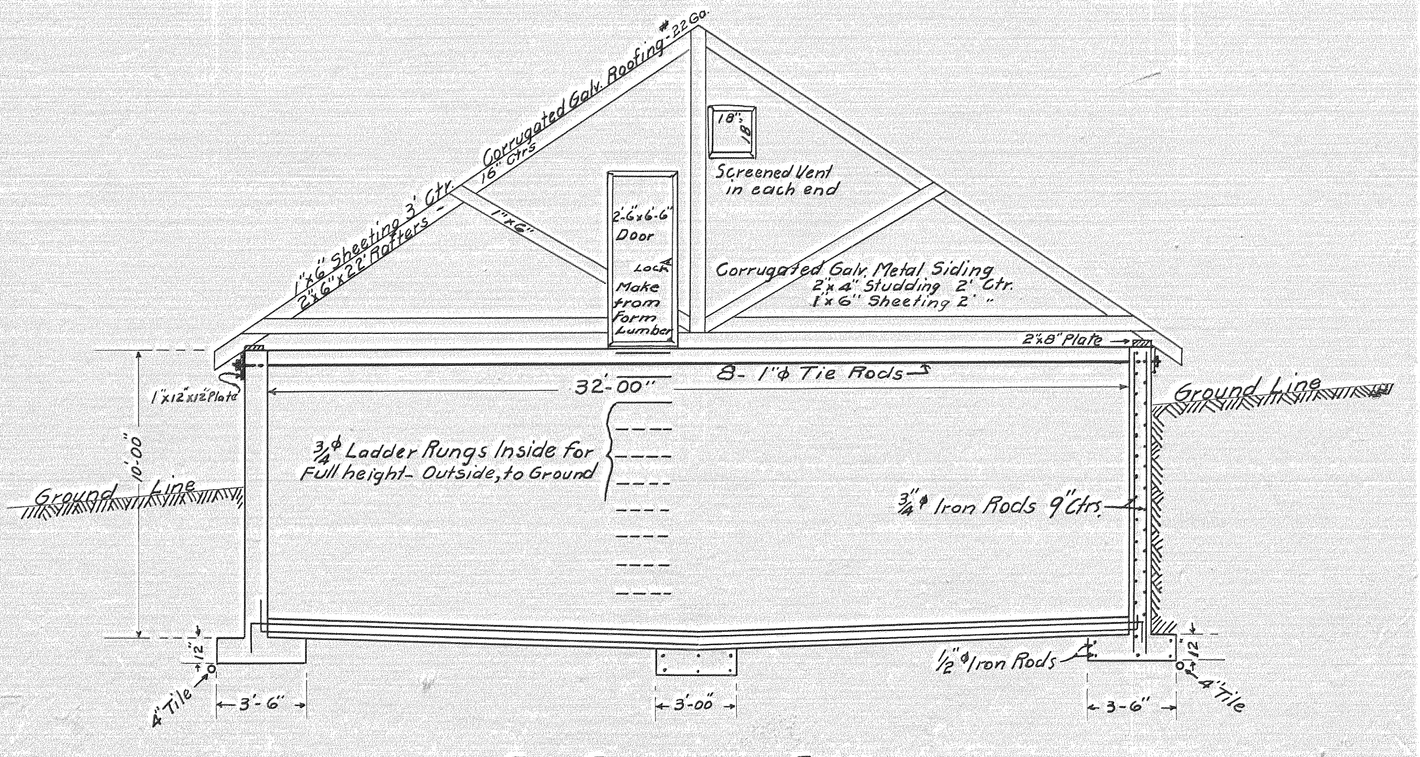

END ELEVATION OF RESERVOIR
Scale:- ¼" = 1'

Cascade Locks, Water System.

1478
9-019