PLAT

of

Certain Lands in U.S. Lots 2, 3 and 4 and in James M. Benson Don. Ld. Claim all in Section 35, Tp. 3N. Rg. 10 E. W.M., Wasco County, Oregon.

The plat is made in part after surveys made by me in the field, and in part after descriptions taken from the recorded deeds executed by O.L. Stranahan and Wife to the then owners, and shows the names of the original grantees of Stranahan, the Volume and page of the Wasco County Deed Records, the date of Record, and the correct location of the several tracts, according to the said deeds, or nearly so. The lines surveyed by me, are:- So. bdy. Jenkins D.L.C., the W. bdy. Benson D.L.C. bet. cors. 1. 2. 3 (these lines were run between established and recognized corners.); the N. & S. 1/4 Sec. line (retracing established line); East bdy. Mrs. Howe's land (retraced); the Lane or road 30 ft. wide; J.R. Lawrence's 5 acres; and Jessie Watt's 5 acres.

May 7th 1908. John Leland Henderson
Delr. and Surv.

Scale 2 chains = 1 inch.

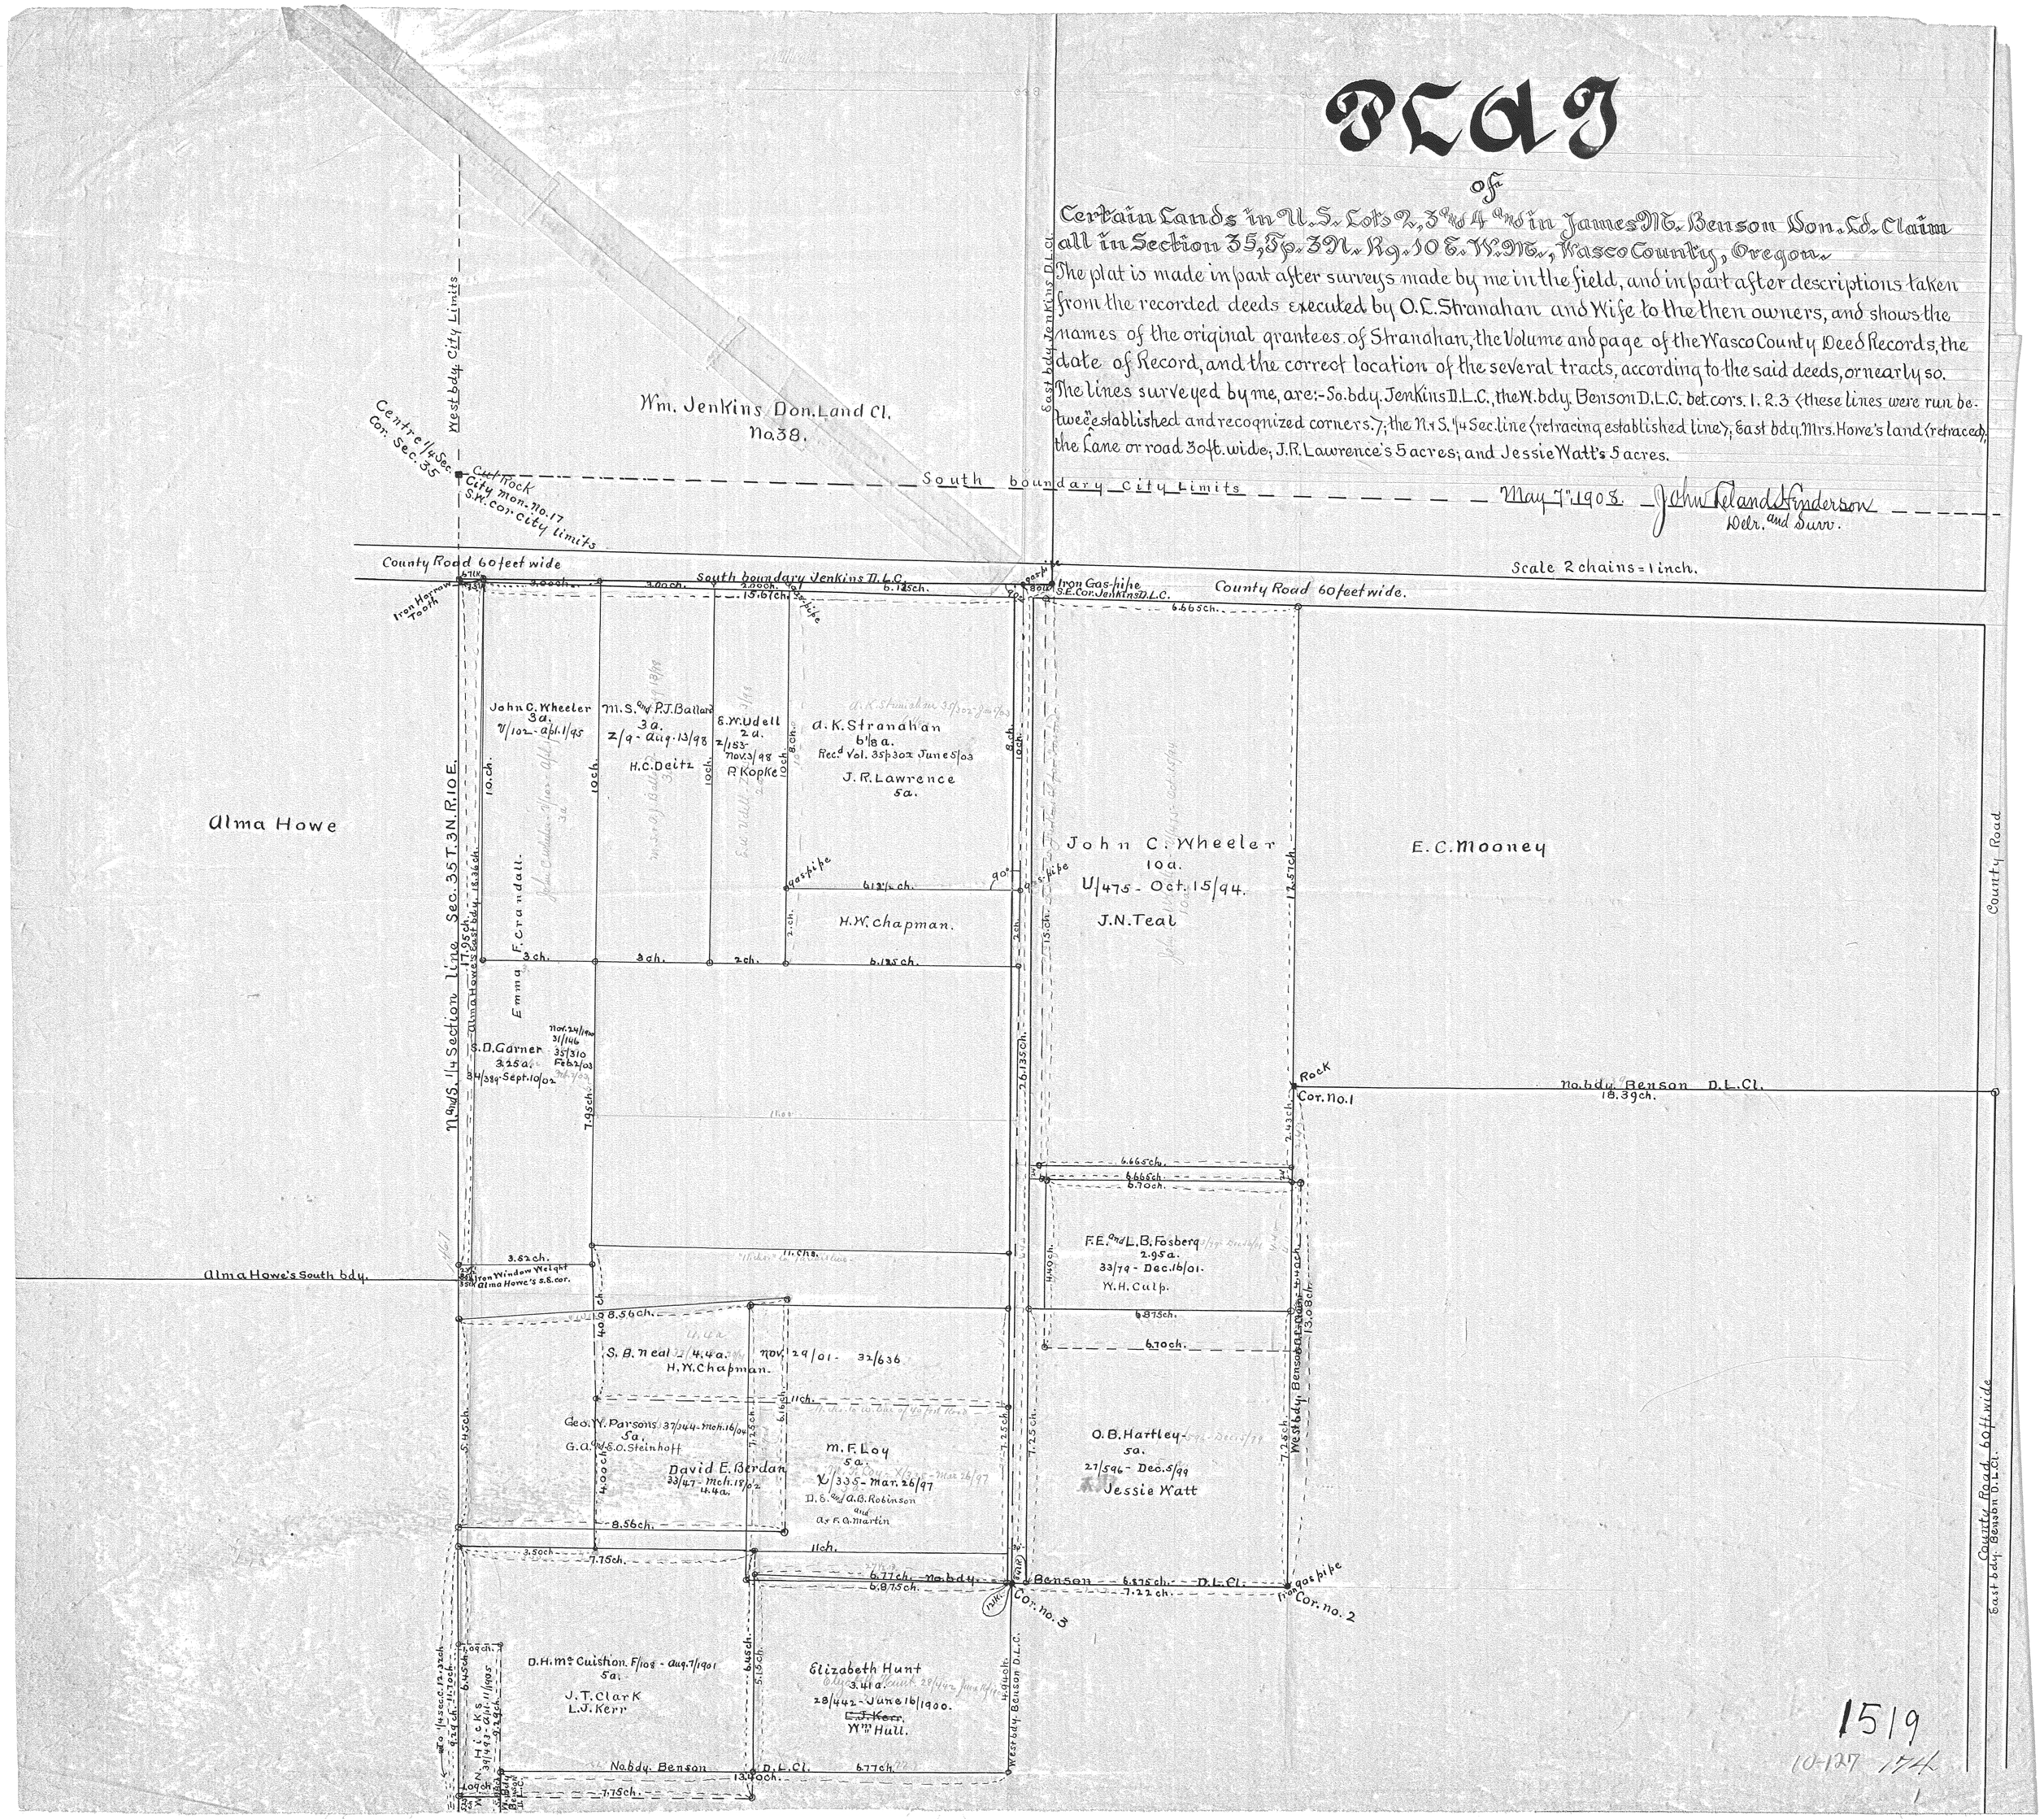

1519

10-127 174