BOOK 271 PAGE 32

CASCADE LOCKS

WASCO Co. OREGON

Scale 100 feet = 1 inch

Chief Engineers Office Portland Ore.
May 1892

Revised Oct. 1898
" Nov. 1899
" Oct. 1900

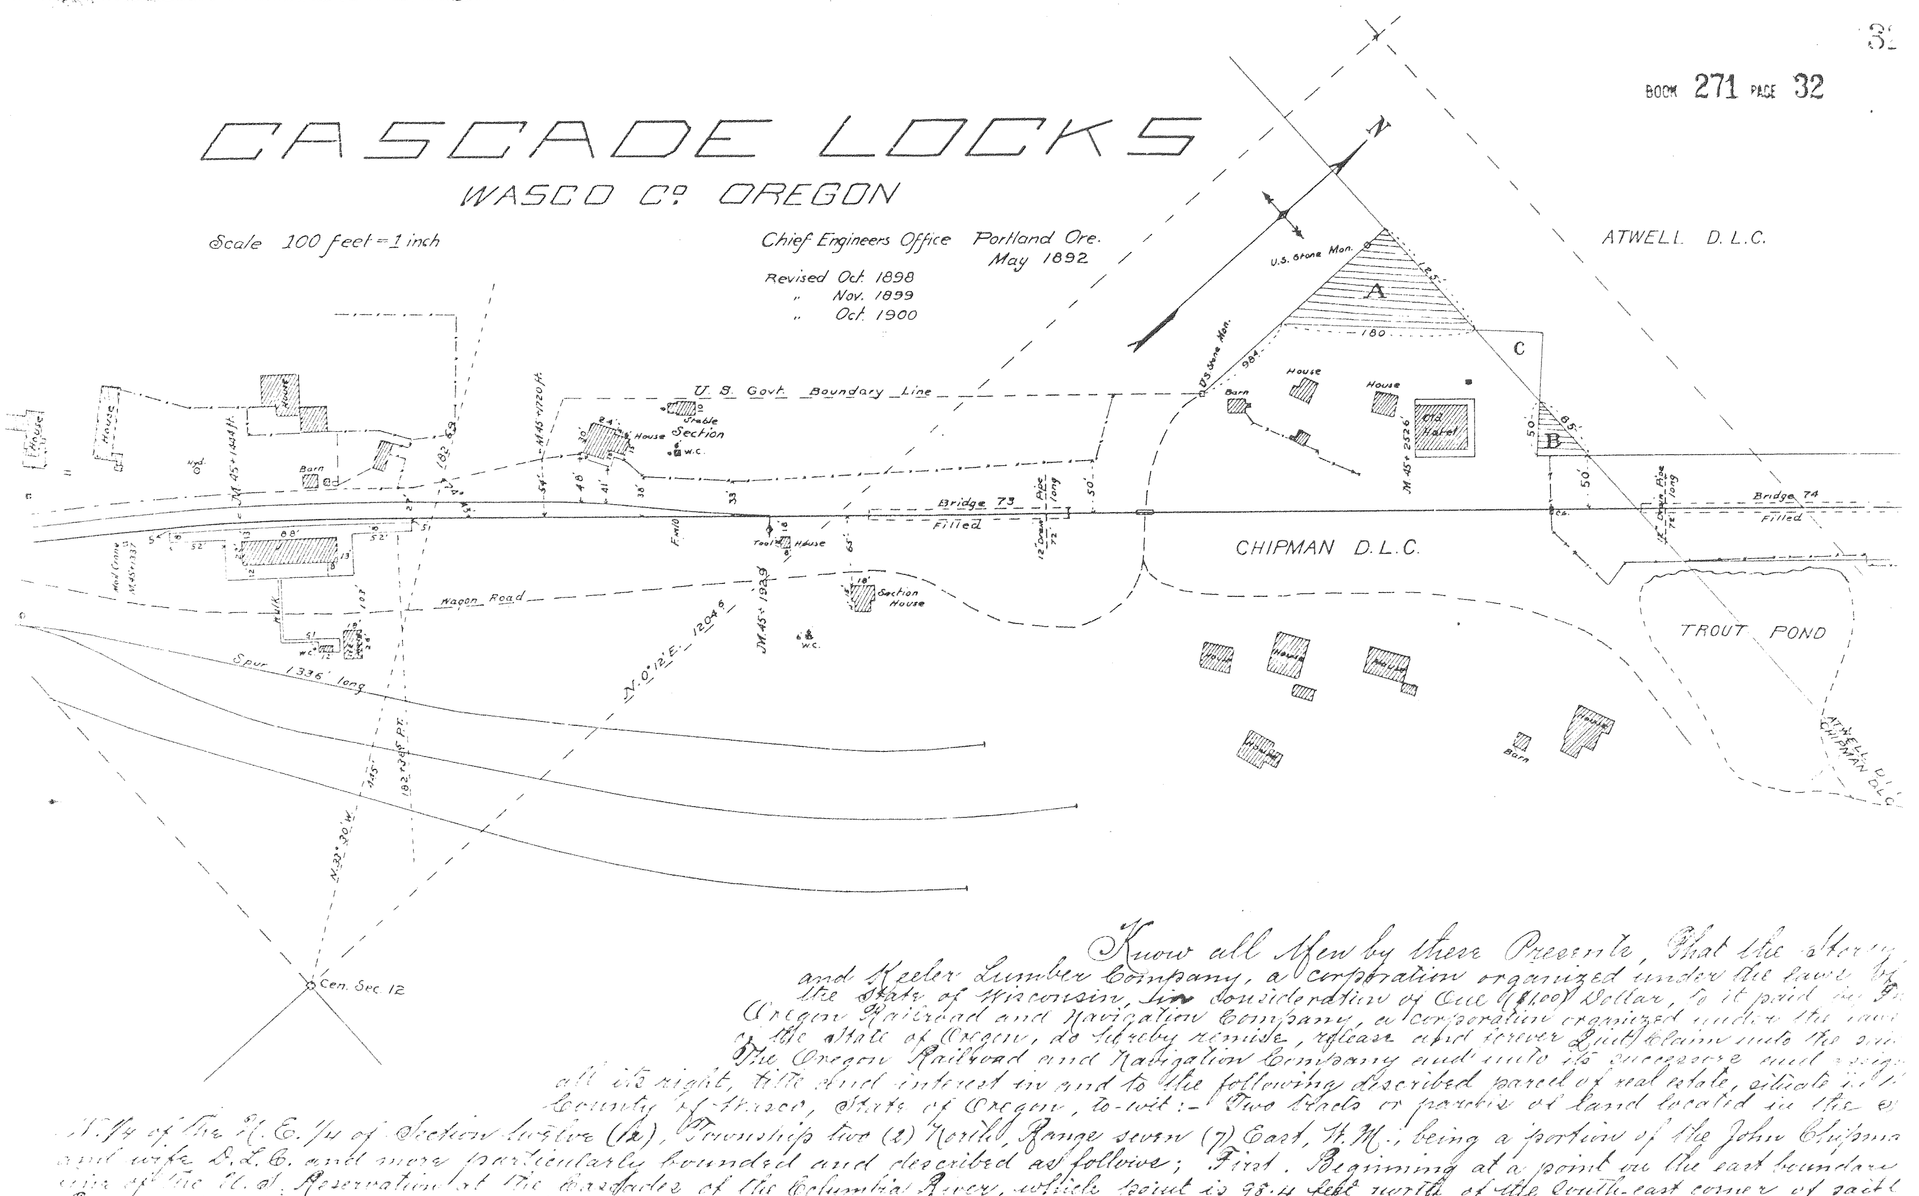

Know all Men by these Presents, That the Storey and Keeler Lumber Company, a corporation organized under the laws of the State of Wisconsin, for a consideration of One Thousand Dollar, to it paid by The Oregon Railroad and Navigation Company, a corporation organized under the laws of the State of Oregon, do hereby remise, release and forever Quit Claim unto the said The Oregon Railroad and Navigation Company and unto its successors and assigns all its right, title and interest in and to the following described parcel of real estate, situate in the County of Wasco, State of Oregon, to-wit:- Two wholes or parcels of land located in the E. N.W.¼ of the N.E.¼ of Section twelve (12), Township two (2) North, Range seven (7) East, W.M.; being a portion of the John Chipman and wife D.L.C. and more particularly bounded and described as follows; First. Beginning at a point on the east boundary line of the U.S. Reservation at the waters edge of the Columbia River, which point is 98.4 feet north of the south-east corner of said John Chipman D.L.C.; thence on a course bearing north 45 deg. 10 min. east a distance of 180 feet to a point on the south boundary line of the R.P. Attwell D.L.C., which line is also the north boundary line of the John Chipman D.L.C; thence west along said south boundary line a distance of 125 feet to the east line of said U.S. Reservation; thence south along said east line of the U.S. Reservation to the place of beginning. Second. Beginning at a point in the dividing line between the R.P. Attwell D.L.C. and the John Chipman D.L.C. which point is 50 feet northwesterly from and measured at right angles to the center line of the main track of The Oregon Railroad & Navigation Co. Railroad; thence west along said dividing line a distance of 65 feet to a point; thence on a course bearing south 45 deg. East a distance of 50 feet to a point which is 50 feet northwesterly from and measured at right angles to the center line of the railroad; thence on a course bearing North 41 deg. 25 min. East to the place of beginning. It being hereby intended to quit-claim all our right, title and interest to the two triangular tracts of land above described, situated in the John Chipman and wife D.L.C., as outlined in red and designated respectively A and B on blue print maps hereto attached, which blue print map is hereby made a part of this instrument.

To have and to hold the same, together with all and singular the hereditaments, and appurtenances thereunto belonging or in anywise appertaining to the said The Oregon Railroad and Navigation Company, and to its successors and assigns forever. In Witness Whereof, the Storey and Keeler Lumber Company have caused this instrument to be executed by its President, thereunto duly authorized by resolution of its Board of Directors and its corporate seal to be affixed hereto attested by its Secretary, by like authority of the Board of Directors, this Twentieth day of November 19

Attest:
H.J. Hirshheimer, Asst. Secretary.

{ Corp. Seal. Storey & Keeler Lumber Co. }

Storey and Keeler Lumber Company.
By J. O. Storey, President.

State of Oregon,
County of Multnomah. } ss.

This Certifies, that on this 26 day of November 1901, personally appeared before me, the undersigned, a Notary Public in and for said County and State, J. O. Storey, to me personally known and known to be the president of the Storey and Keeler Lumber Company of Wisconsin, a corporation described in and who executed the within instrument, and he thereupon acknowledged to me that he executed the same as his free and voluntary act and deed, and the free and voluntary act and deed of the Storey and Keeler Lumber Company of Wisconsin, for the uses and purposes therein mentioned. In Testimony Whereof, I have hereunto set my hand and affixed my official seal, the day and year in this certificate first above written.

{ Notarial Seal. }

D.L. Cates,
Notary Public for Oregon

State of Wisconsin } ss.
County of La Crosse }

This Certifies that on this 20th day of November 1901, personally appeared before me a Notary Public in and for said County and State, H. J. Hirshheimer, to me personally known and known to be the assistant Secretary of the Storey and Keeler Lumber Company of Wisconsin, the Corporation described in and who executed the within instrument and the thereon acknowledged to me, that he executed the same as and for his free and voluntary act and deed and the free and voluntary act and deed of the Storey and Keeler Lumber Company, of Wisconsin, for the uses and purposes therein mentioned. And I do further certify that said H. J. Hirshheimer being duly sworn by me deposed and said; that he is the duly elected, qualified and acting Assistant Secretary of said Company, and as such has the custody of its corporate seal, that the seal affixed to the within instrument is the corporate seal of the Storey and Keeler Lumber Company of Wisconsin and was so affixed thereto pursuant to a resolution of the Board of Directors of said corporation.

In Witness Whereof, I have hereunto set my hand and affixed my official seal the day and year in this certificate first above written.

Commission Expires
Dec 13, 1903

{ Notarial Seal. }

C. W. Dietkinson
Notary Public of Wisconsin, in and
for La Crosse County

Received for Record Dec 4 1901,
at 1:25 o'clock P.M.