PLAT OF PLEASANTVIEW. Filed May 15th, at 8 A.M. 1889.

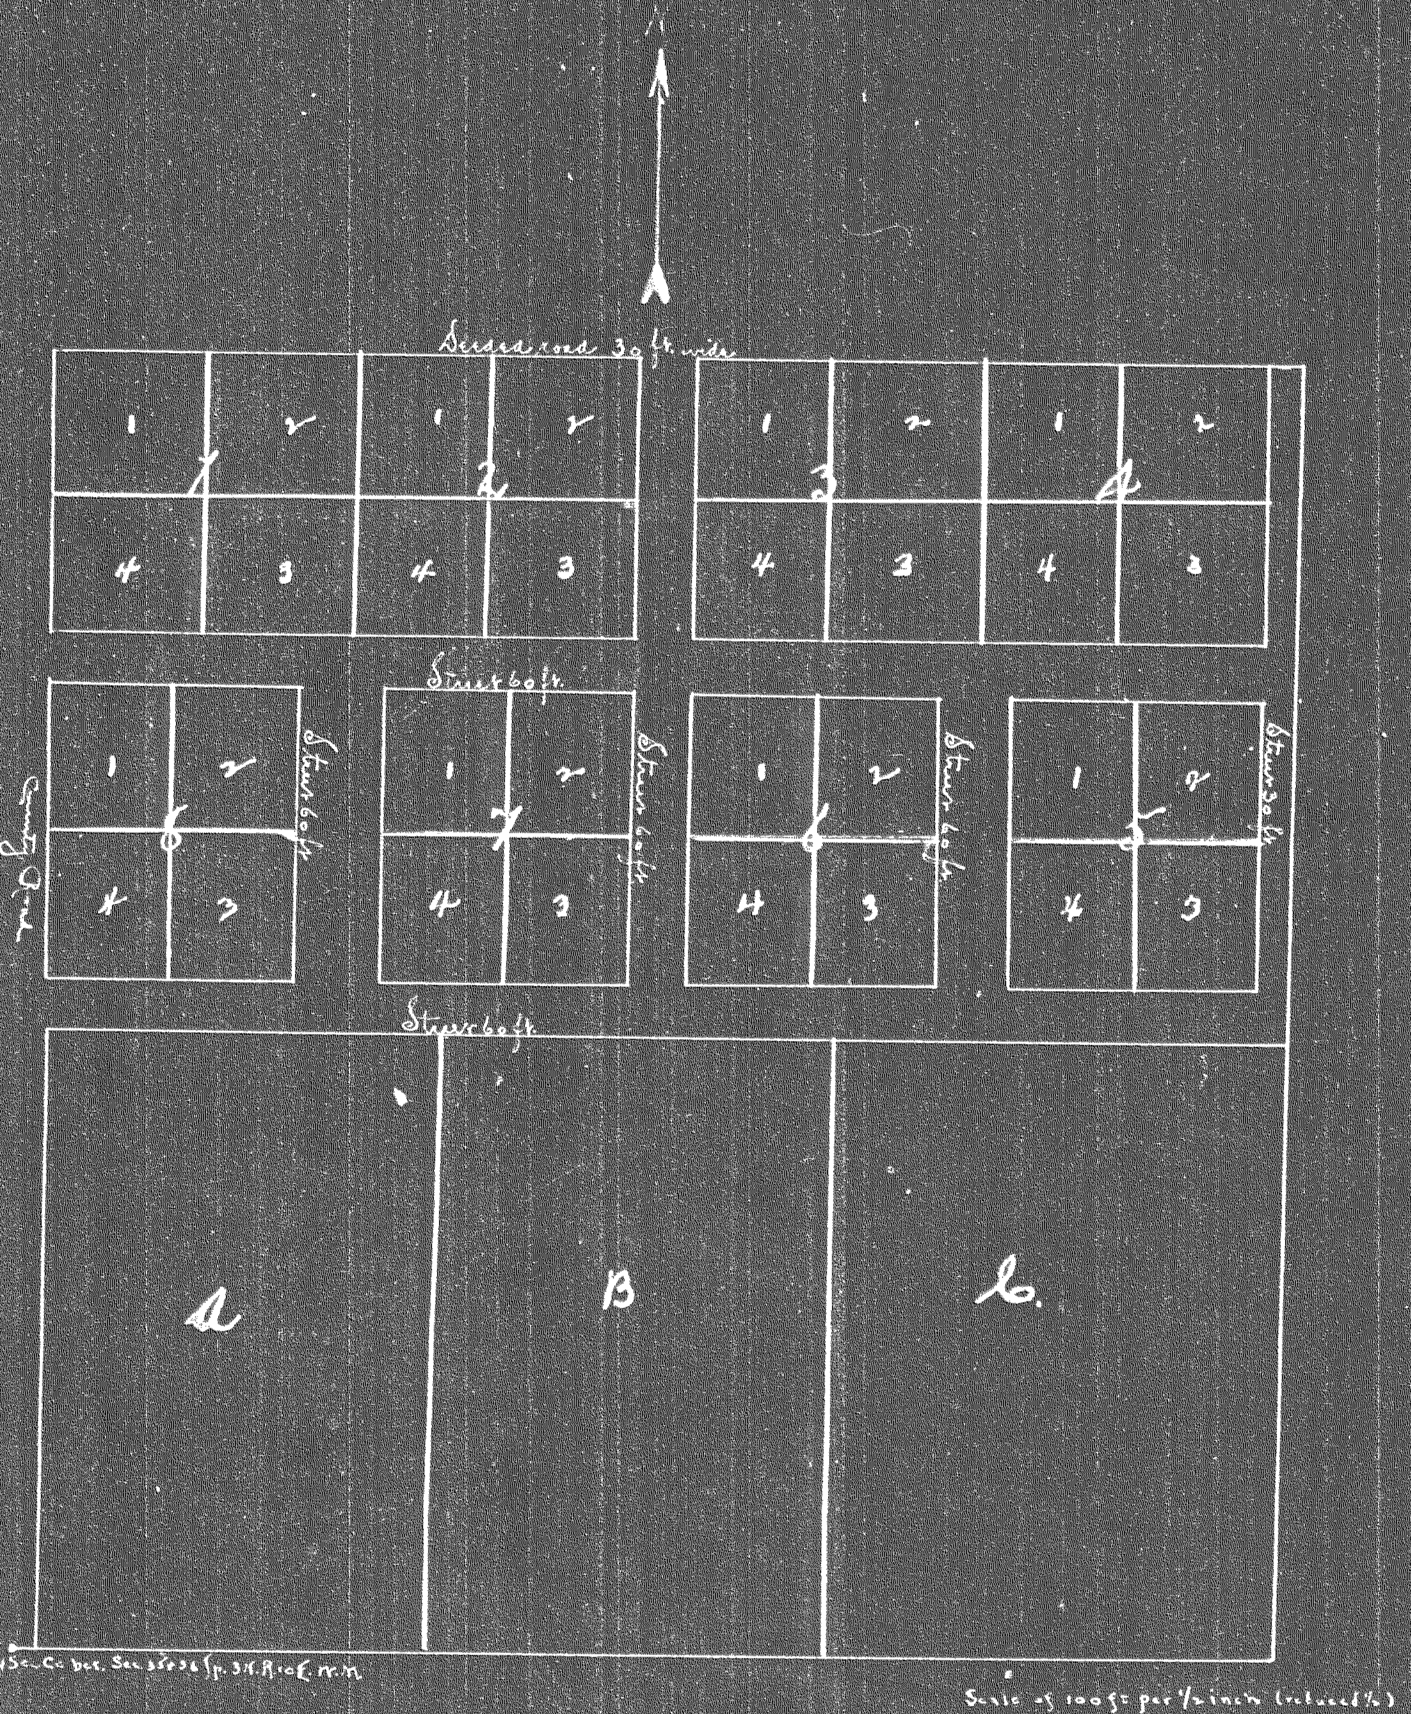

Lots in Blocks 1,2,3, and 4 are 150 X 150 ft.
Lots in Blocks 5,6,7, and 8 are 135 X 150 ft.
State of Oregon)
County of Wasco)

This is to certify, that we, B.Hull and Charlotte Hull, are the owners in fee simple of all that certain tract of land embraced in the town of Pleasant View as shown by the attached Plat and Survey of said Town and that we hereby and herein dedicate all streets shown on said Plat to the use of the Public forever. In Witness whereof, we have hereunto set our hands and seals this 14th day of May, A.D.1889.

In presence of:
E.L.Smith
J.I.Middleton.

B.Hull (seal)
Charlotte Hull (seal)

State of Oregon)
County of Wasco)SS

This certifies, That on this 14th day of May, 1889, before me, the undersigned a Notary Public in and for said County and State personally appeared the within named B.Hull and Charlotte Hull who are known to me to be the identical person described in and who executed the within instrument and acknowledged to me that they executed the same freely and voluntarily for the uses and purposes therein mentioned. And Charlotte Hull, wife of said B.Hull on an examination made by me separate and apart from her said husband acknowledged to me that she executed the same freely and voluntarily and without fear, coercion or compulsion from anyone. In Testimony whereof, I have hereunto set my hand and Notarial seal the day and year last abovewritten.

(Seal) E.L.Smith.

Transcribed from Vol. O of Deeds page 191

Field Notes of the Survey of Pleasant View. Var. 20¼° E.

Beginning at a point thirty feet East of the ¼sec. cor. common to Secs. 35 and 36 T. 3, N.R. 10 E. W.M. thence North 1404 ft. to N.W.Cor of Pleasant View thence
East 1290 ft to N.E.Cor. " " " "
South 1419½ " " S.E. " " " " "
West 1290 " " place of beginning, From place of beginning already described I now run thence; North 684 ft to N.W.Cor. of Lot A thence; East 414 ft to N.E.Cor of Lot A..and to N.W. Cor. of Lot B; thence
East 414 ft to N.E.Cor. of Lot B and to N.W.Cor. of Lot C thence
East 462 ft to N.E.Cor. of Lot C; thence
South 699½ ft to S.E.Cor. of Lot C; thence
West 462 ft to S.W.Cor. of Lot C and to S.E.Cor of Lot B; thence
West 414 ft to S.W.Cor of Lot B. and to S.E.Cor of Lot A thence
West 414 ft to S.W.Cor of Lot A and to place of beginning.

From N.W. Cor. of Lot A, I now run
North across Street 60 ft to S.W.Cor. of Block 8; thence
East 270 ft to S.E.Cor. of Block 8; thence
East across street 60 ft to S.W.Cor. of Block 7 ; thence
East 270 ft to S.E.Cor. of Block 7; thence
East across street 60 ft to S.W.Cor. of Block 6; thence
East 270 ft to S.E.Cor. of Block 6; thence
East across street 60 ft to S.W.Cor. of block 5; thence
East 270 ft to S.E.Cor. of Block 5 and to street; thence
North 300 ft to N.E.Cor. of Block 5; thence
West 270 ft to N.W.Cor. of Block 5; thence
West across Street 60 ft to N.E.Cor. of Block 6; thence
West 270 ft to N.W.Cor. of Block 6; thence
West across street 60 ft to N.E.Cor. of Block 7; thence
West 270 ft to N.W.Cor. of block 7; thence

West across Street 60 ft to N.E.Cor. of Block 8; thence
West 270 ft to N.W.Cor of Block 8; thence
North across street 60 ft to S.W.Cor of Block 1; thence
East 300 ft to S.E.Cor. of Block 1 and to S.W. Cor. of Block 2; thence
East 300 ft to S.E.Cor of Block 2; thence
East across street 60 ft to S.W.Cor. of Block 3; thence
East 300 ft to S.E.Cor. of Block 3 and to S.W.Cor. of Block 4; thence
East 300 ft to S.E.Cor of Block 4 and to street; thence
North 300 ft to N.E.Cor. of Block 4 and to Deeded Road; thence
West 300 ft to N.W.Cor of Block 4 thence and to N.E.Cor. of Block 3; thence
West 300 ft to N.W.Cor. of Block 3, thence
West across street 60 ft to N.E.Cor. of Block 2; thence
West 300 ft to N.W.Cor. of Block 2 and to N.E.Cor. of Block 1; thence
West 300 ft to N.W.Cor. of Block 1 and to N.W.Cor. of Pleasant View.

Joseph A.Wilson.
Surveyor.

Hood River, Or. May,11,1889.

Pleasant View