RECEIVED
DATE 4/7/72

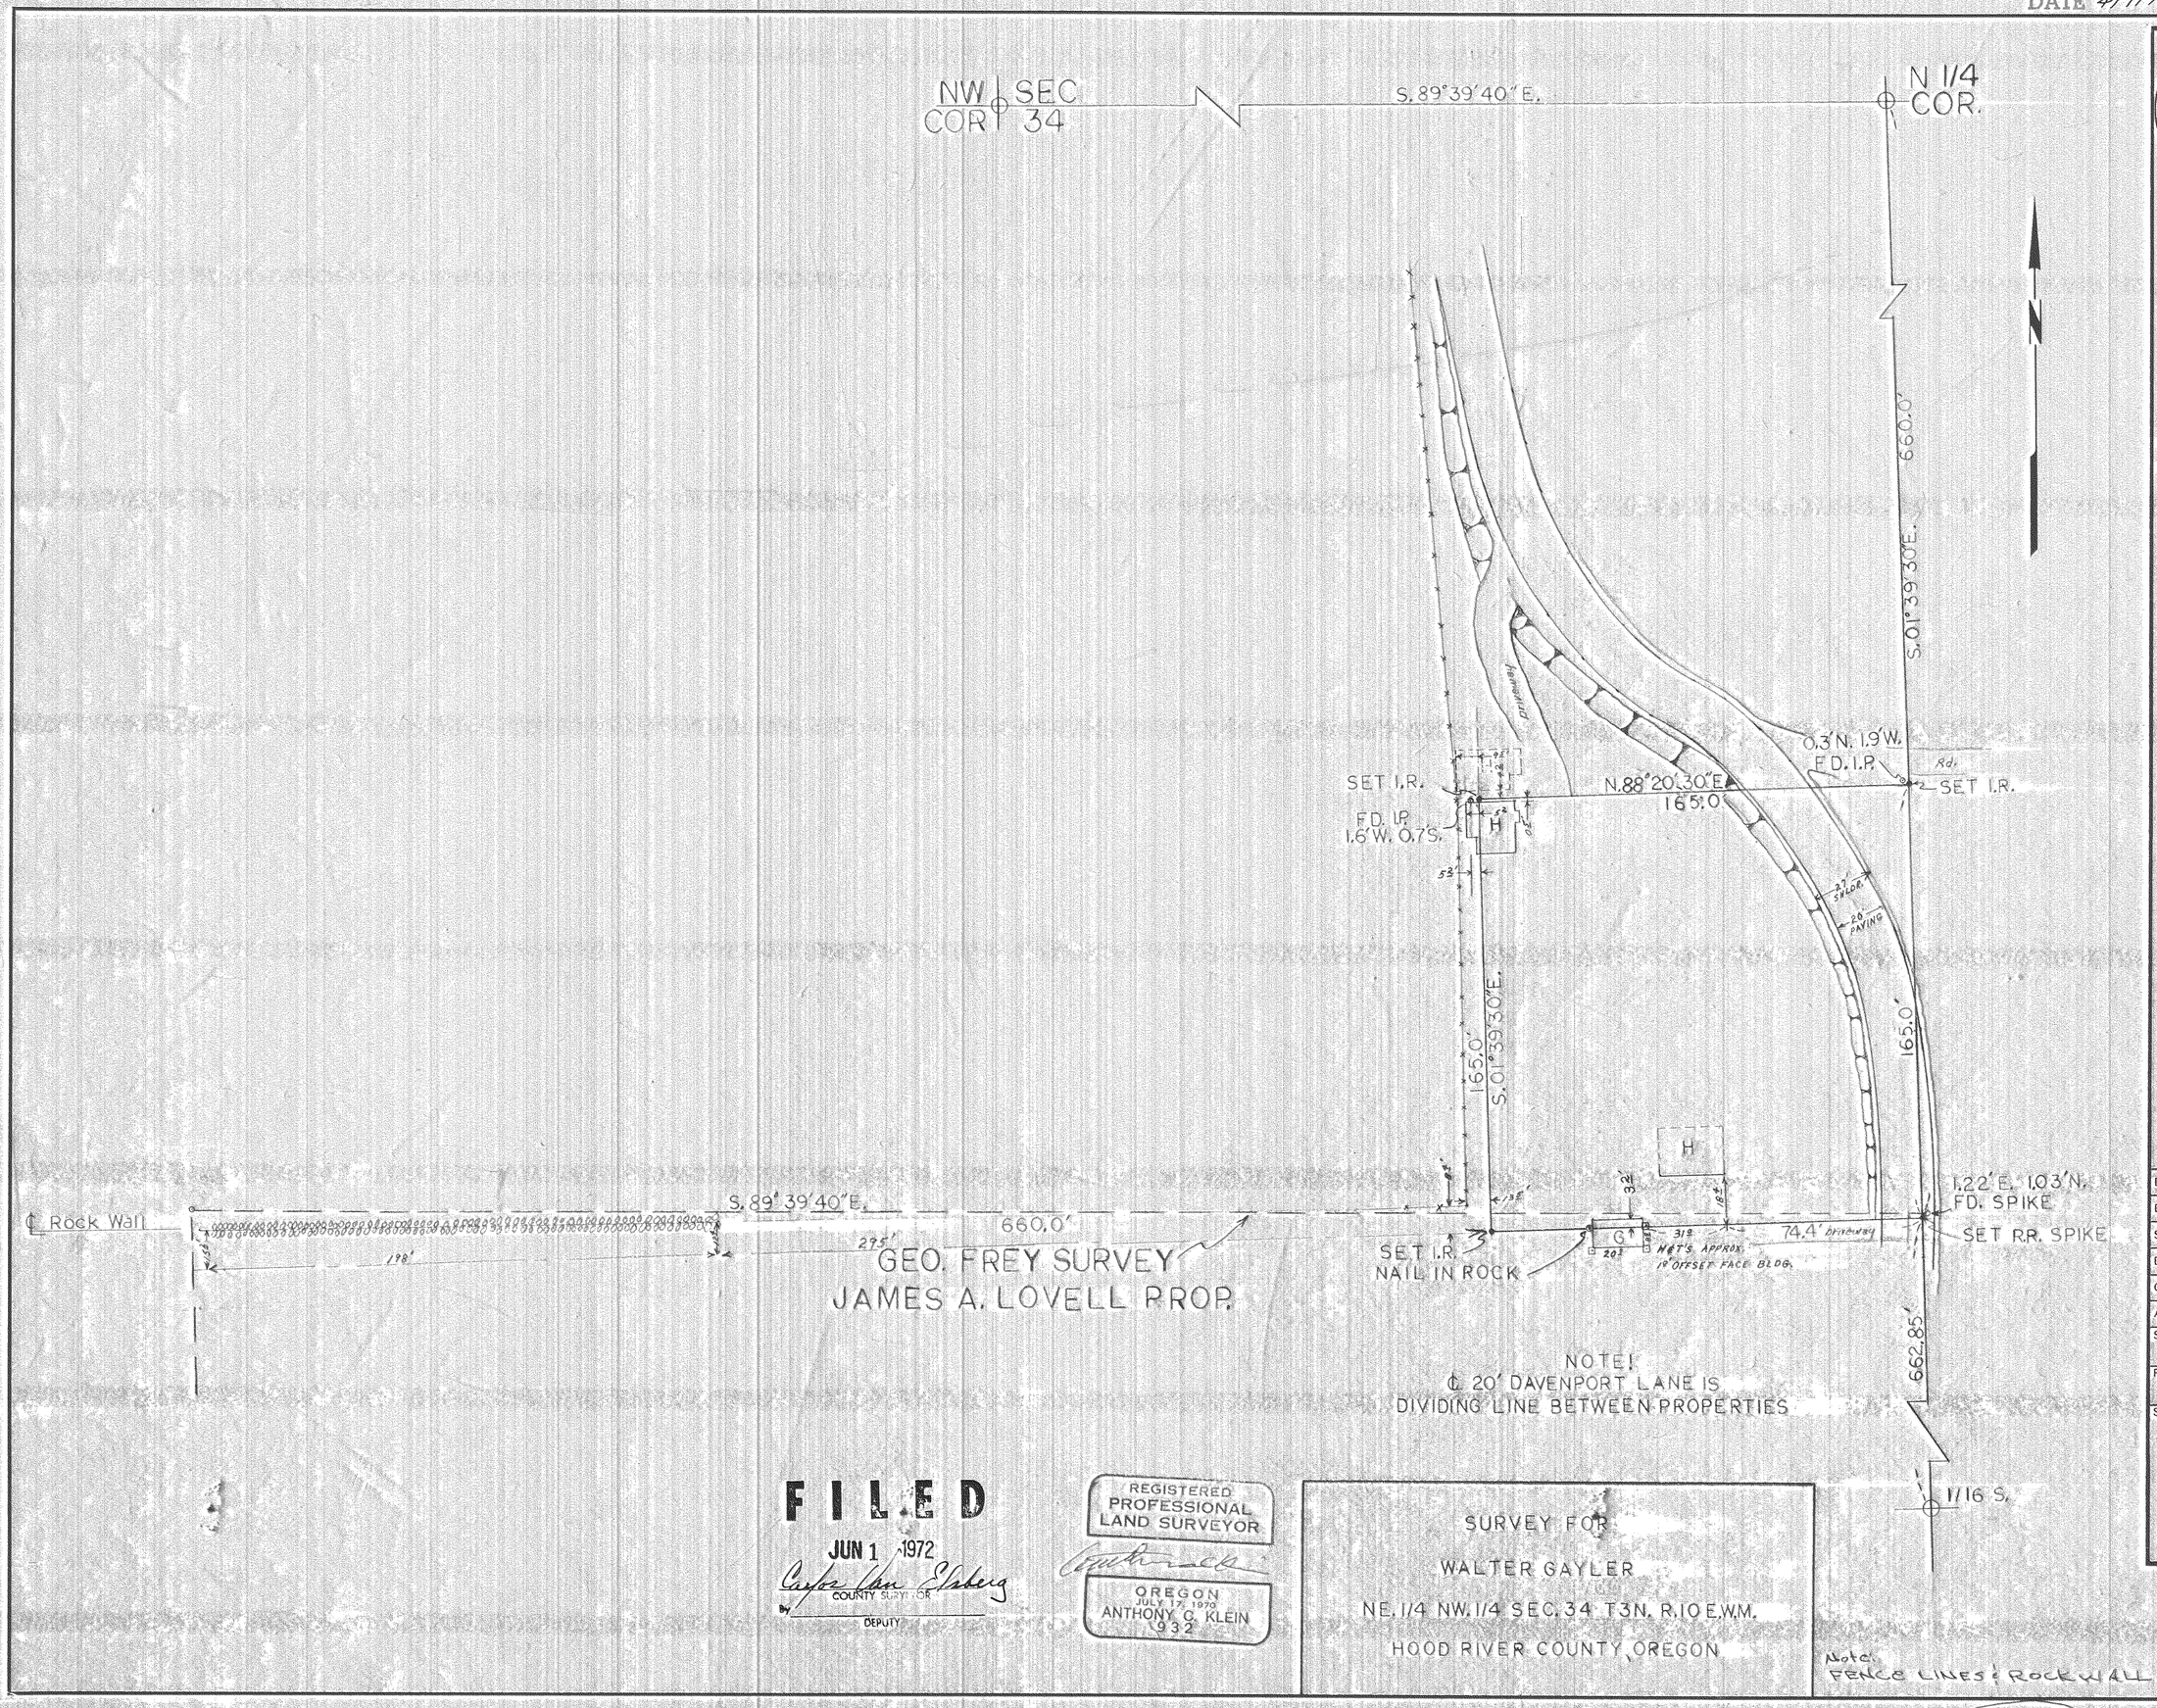

FILED
JUN 1 1972
Carlos Van Elsberg
COUNTY SURVEYOR
By
DEPUTY

REGISTERED
PROFESSIONAL
LAND SURVEYOR
OREGON
JULY 17, 1970
ANTHONY C. KLEIN
932

SURVEY FOR
WALTER GAYLER
NE. 1/4 NW. 1/4 SEC. 34 T3N. R.10 E.W.M.
HOOD RIVER COUNTY, OREGON

Note:
FENCE LINES & ROCKWALL ADDED 4/6/72

No. 8 Fourth Street
Hood River, Oregon 97031

Dielschneider Associates Inc
Engineering Surveying Data Processing

Date	MAR. 7, 72
Drawn	J.P.R.
Survey	J.P.R.
Design	
Checked	
Approved	
Scale	1" = 40'
Project No.	72212
Sheet No.	

#7218

8-288