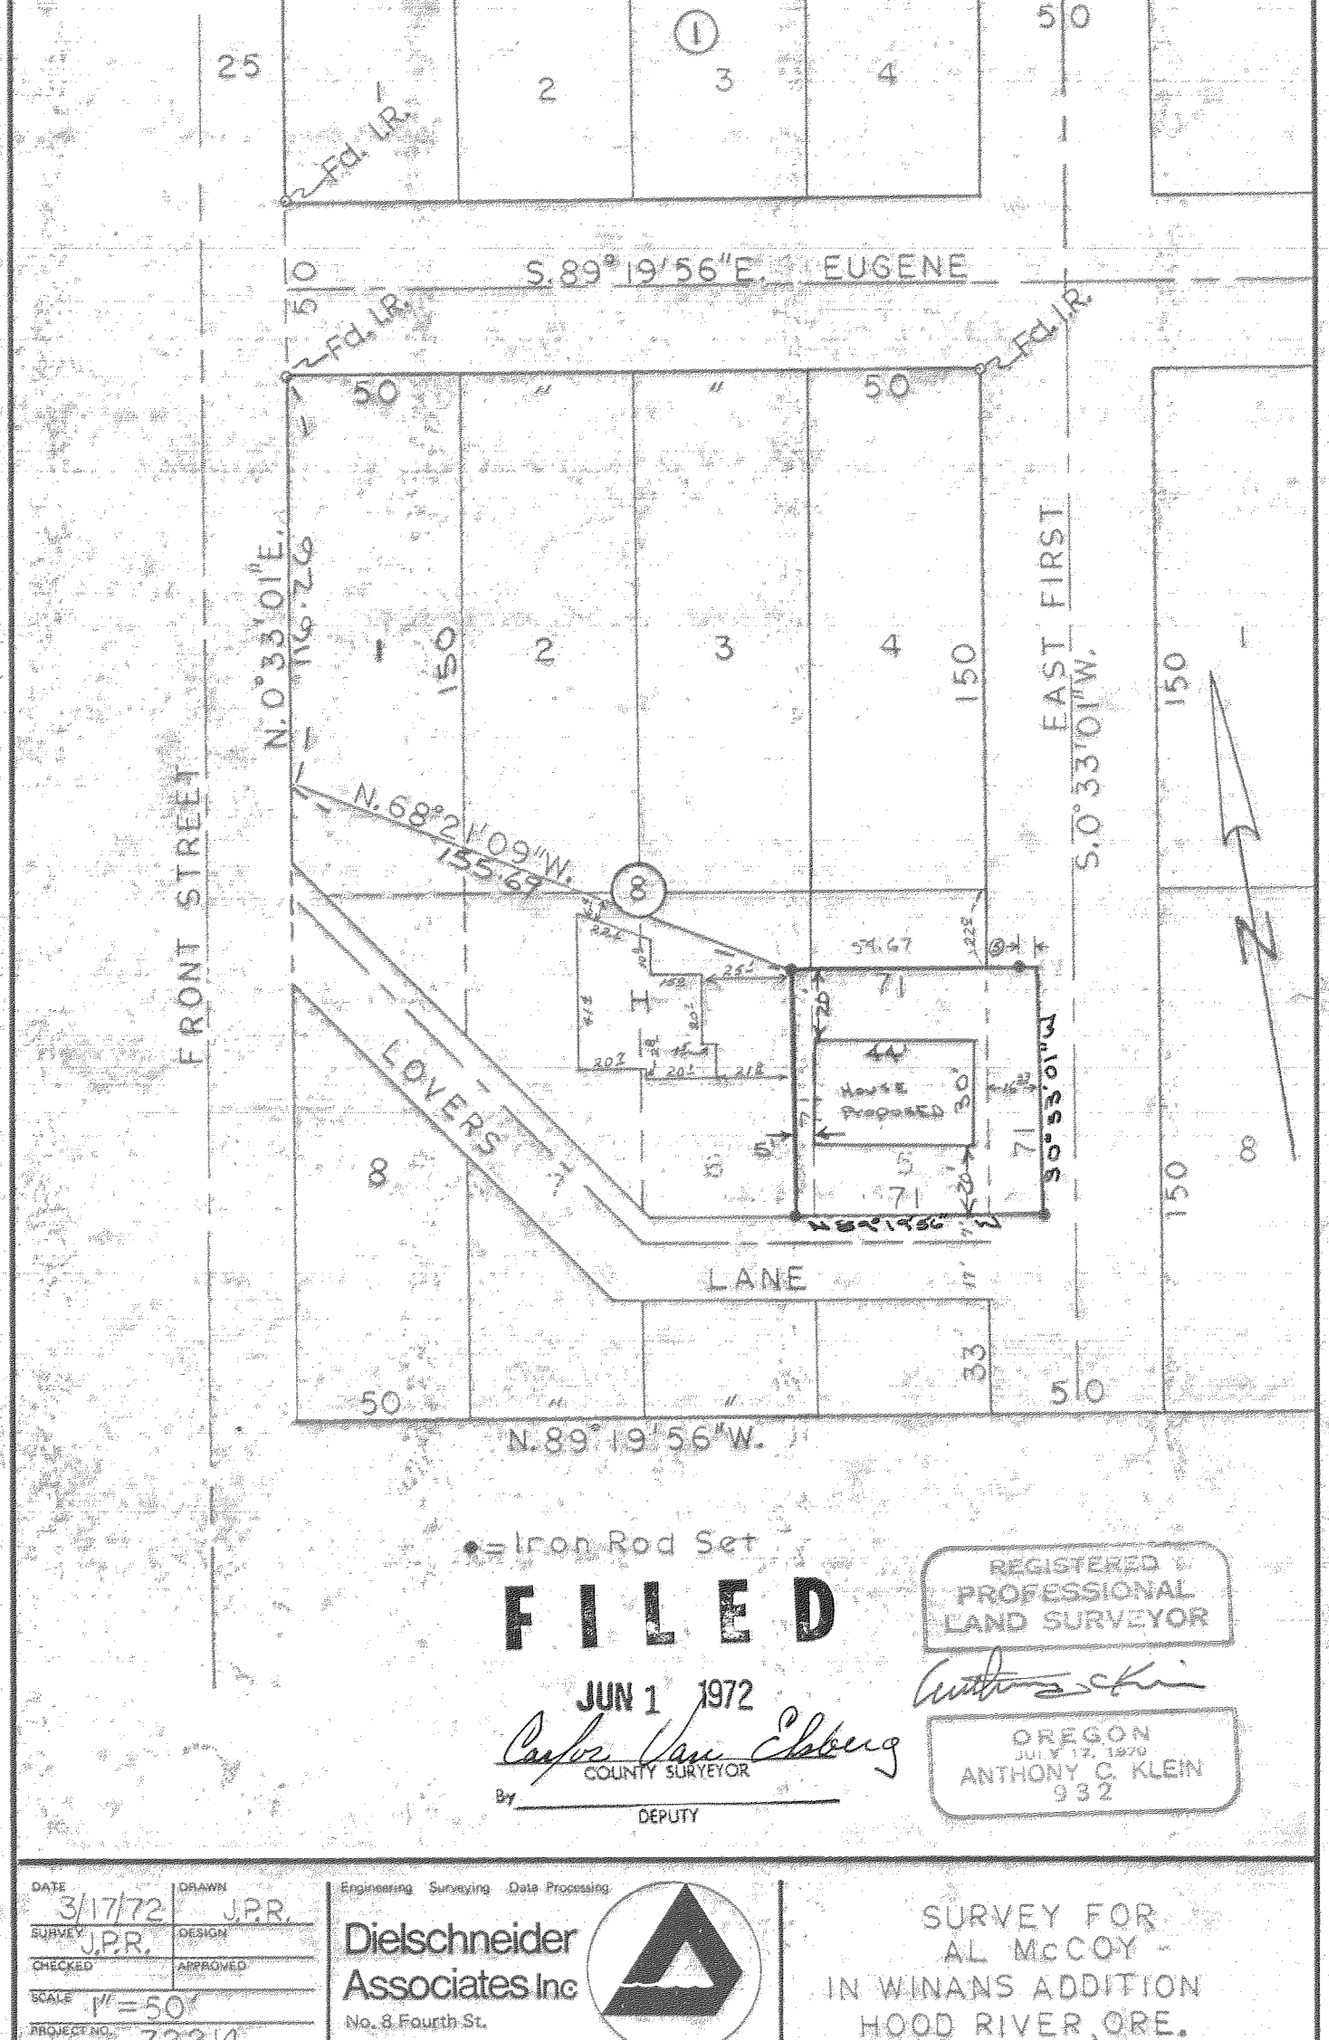

●=Iron Rod Set

FILED

JUN 1 1972

Carlos Vane Elsberg
COUNTY SURVEYOR

By _____
DEPUTY

REGISTERED
PROFESSIONAL
LAND SURVEYOR

OREGON
JULY 17, 1970
ANTHONY C. KLEIN
932

DATE 3/17/72	DRAWN J.P.R.
SURVEY J.P.R.	DESIGN
CHECKED	APPROVED
SCALE 1" = 50'	
PROJECT NO. 7221 4	

Engineering Surveying Data Processing

Dielschneider Associates Inc
No. 8 Fourth St.
Hood River, Oregon 97031

SURVEY FOR
AL McCOY -
IN WINANS ADDITION
HOOD RIVER, ORE.

K+E ALBANENE TRACING PAPER

NE 1/4 SEC 36
T3N R10E

#7220

RECEIVED
DATE 4/7/72

E.G 5-16-72
8-604