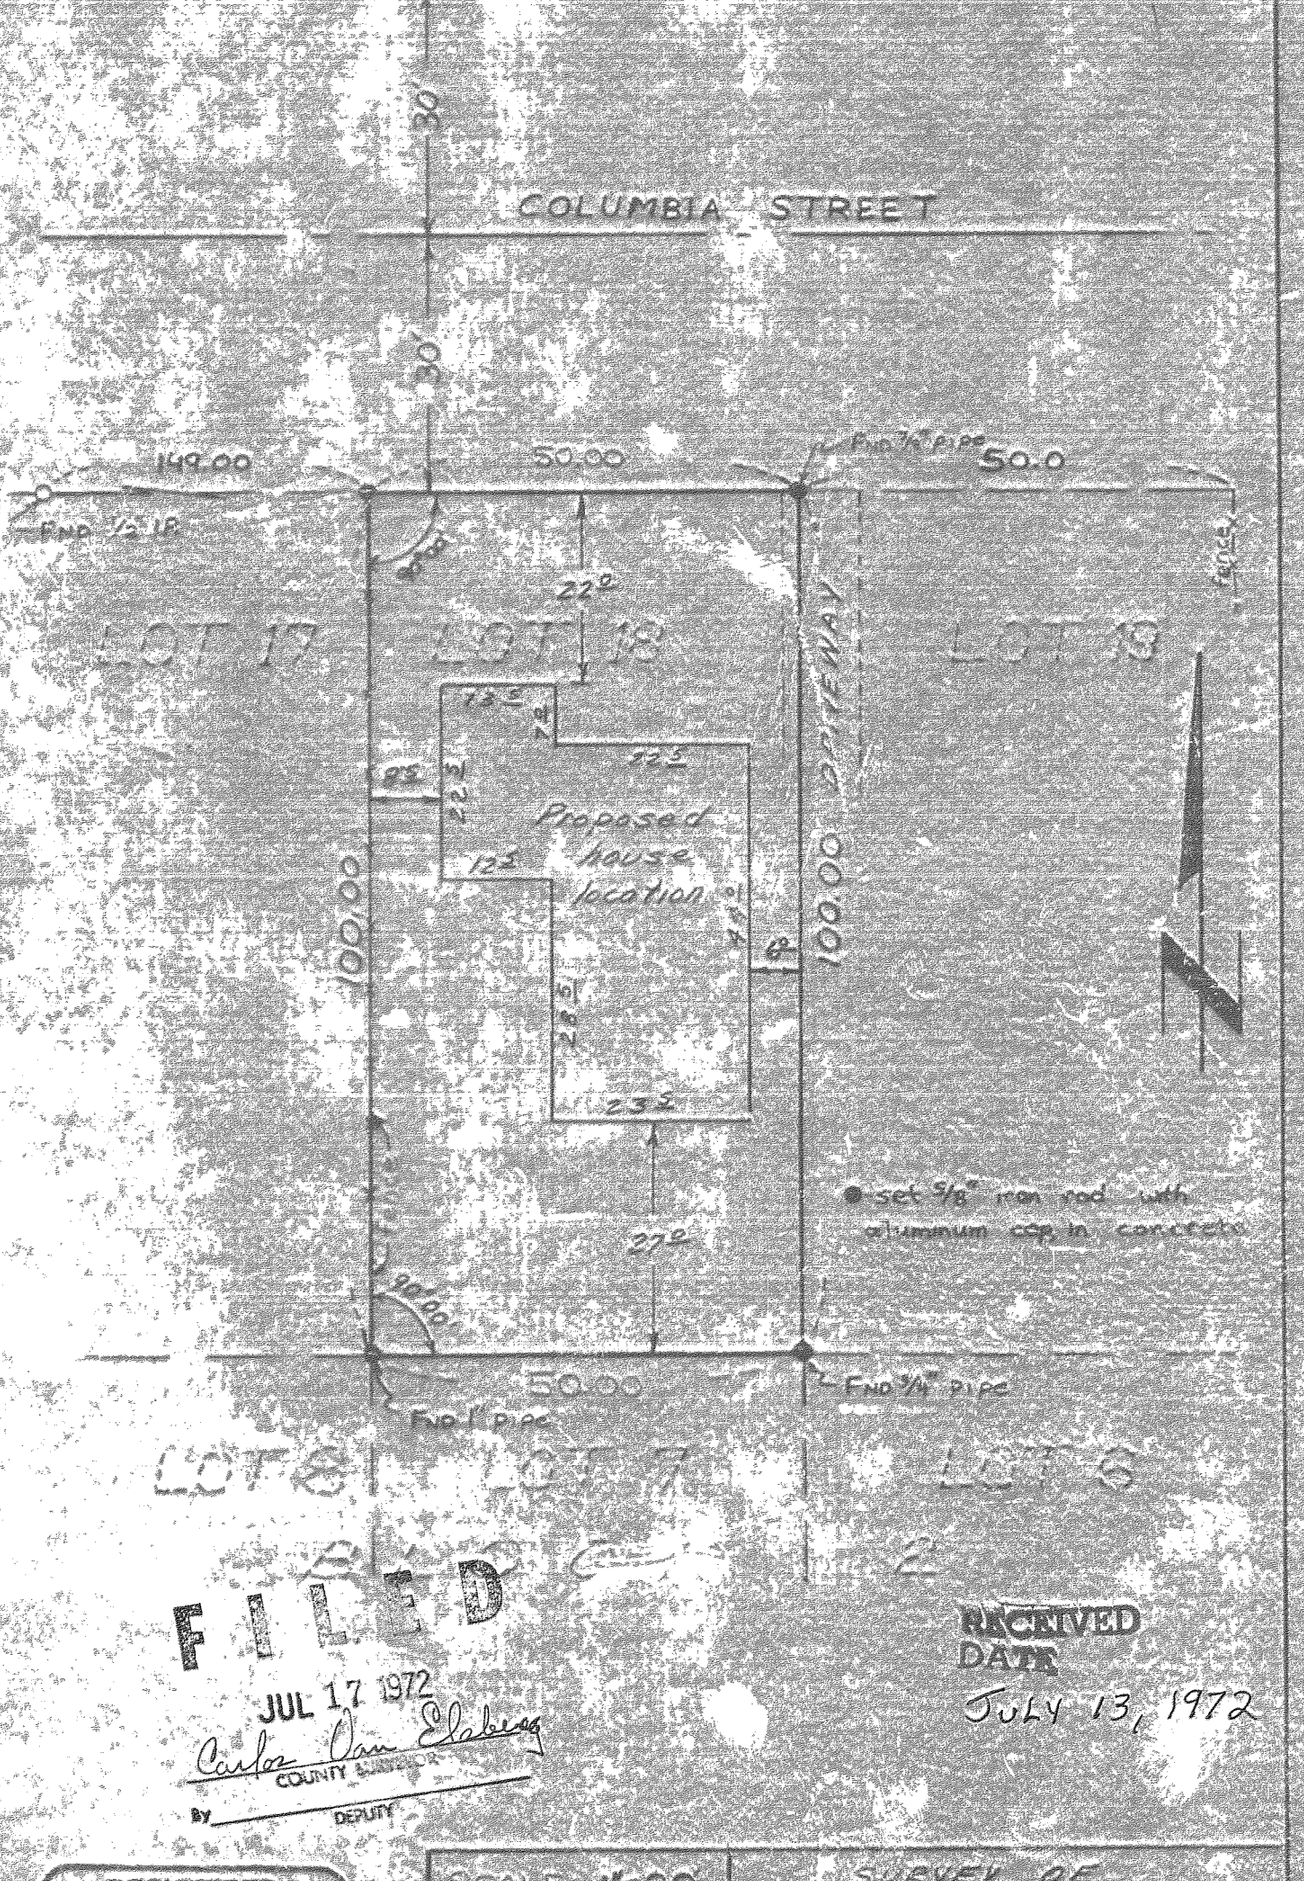

FILED

JUL 17 1972

Carlos Dan Ekeberg
COUNTY SURVEYOR

BY _____ DEPUTY

RECEIVED
DATE
JULY 13, 1972

REGISTERED PROFESSIONAL LAND SURVEYOR

Norman A. Newton

OREGON
JULY 10, 1964
NORMAN A. NEWTON
654

SCALE: 1"=20'	SURVEY OF LOT 18, BLOCK 2, AMENDED PLAT OF IDLEWILD ADDITION CITY OF HOOD RIVER, OREGON FOR: TED PATTERSON
SURVEY: BM, PS	
DRAWN: RJC	
DATE: 6-8-72	A. E. WILTSEE SURVEYING CO. HOOD RIVER, OREGON
W.O. #1049 H-72	

SECTION RIDE #7224 8-156