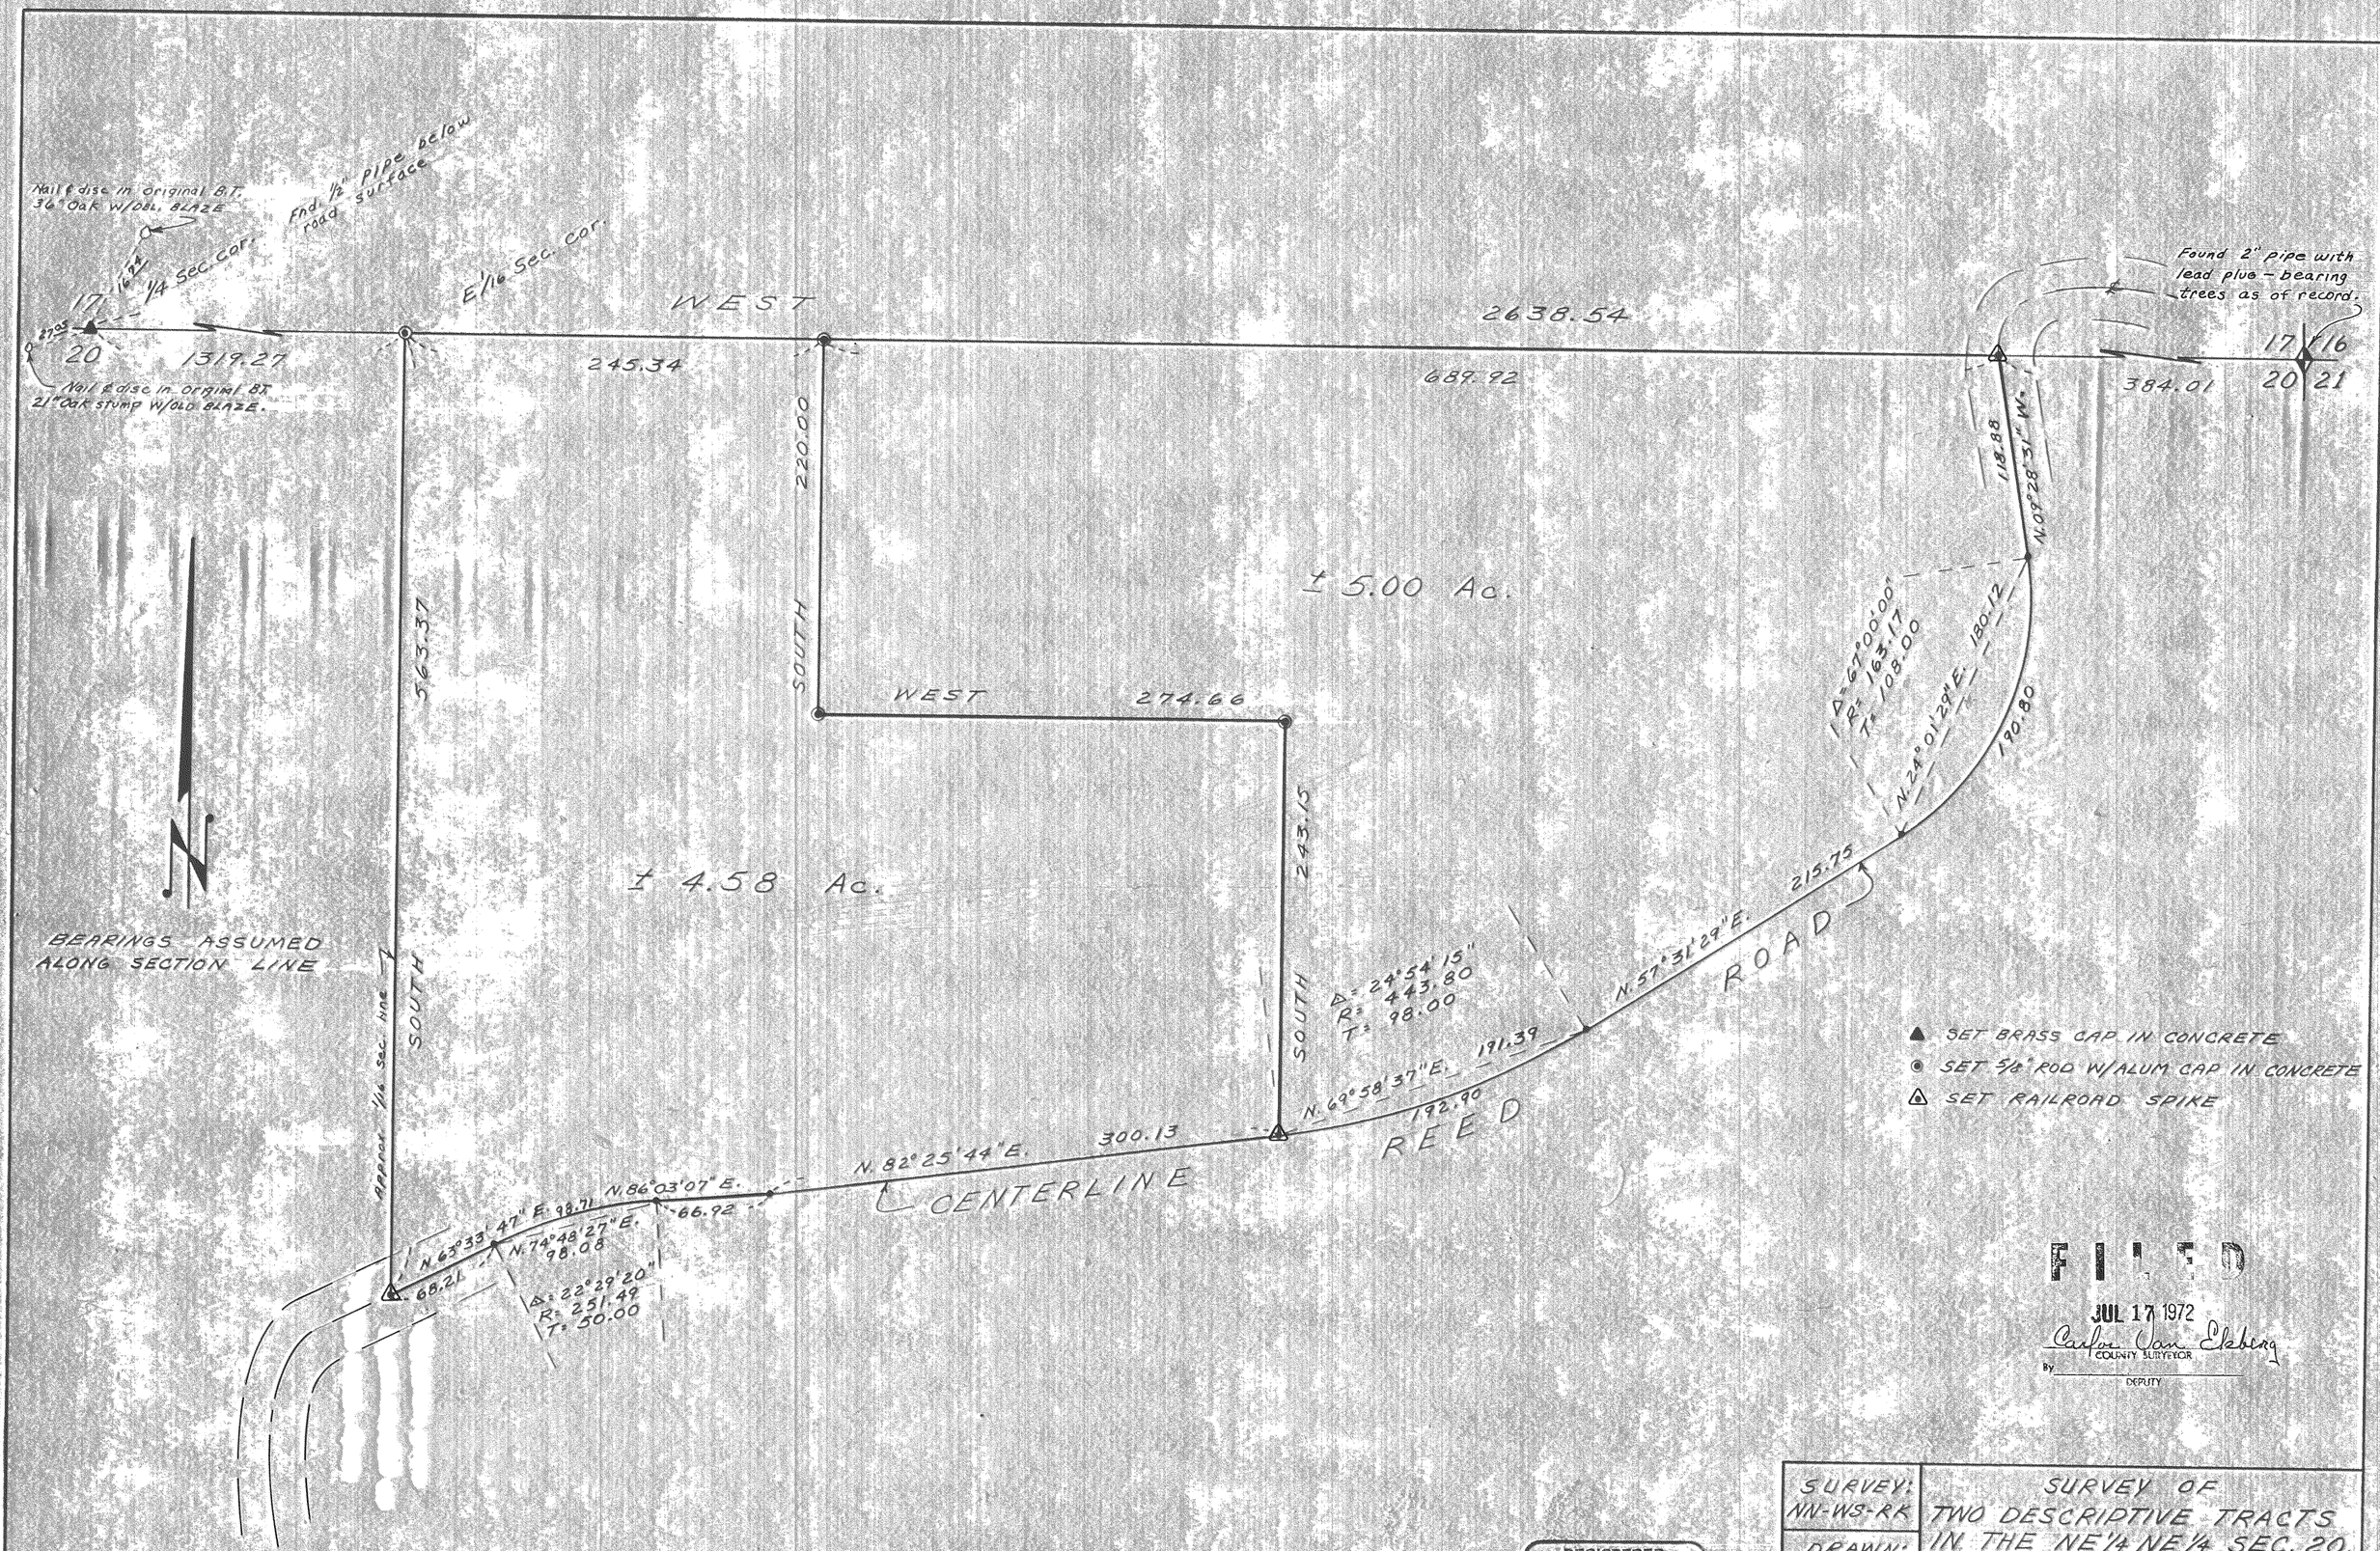

FILED
JUL 17 1972
Carlos Van Ekberg
COUNTY SURVEYOR
By _____ DEPUTY

REGISTERED PROFESSIONAL LAND SURVEYOR
Norman A. Newton
OREGON
JULY 10, 1964
NORMAN A. NEWTON
654

SURVEY: NN-WS-RK	SURVEY OF TWO DESCRIPTIVE TRACTS IN THE NE 1/4 NE 1/4 SEC. 20, T. 2 N., R. 10 E., WILL. MER. HOOD RIVER COUNTY, ORE. FOR: GARY ROY
DRAWN: NAN	
DATE:	
SCALE: 1" = 60'	NEWTON SURVEYING CO. HOOD RIVER, OREGON
W.O. # 1058-OG-72	

#7231
4

RECEIVED
DATE 7/13/72

#7231 7-290