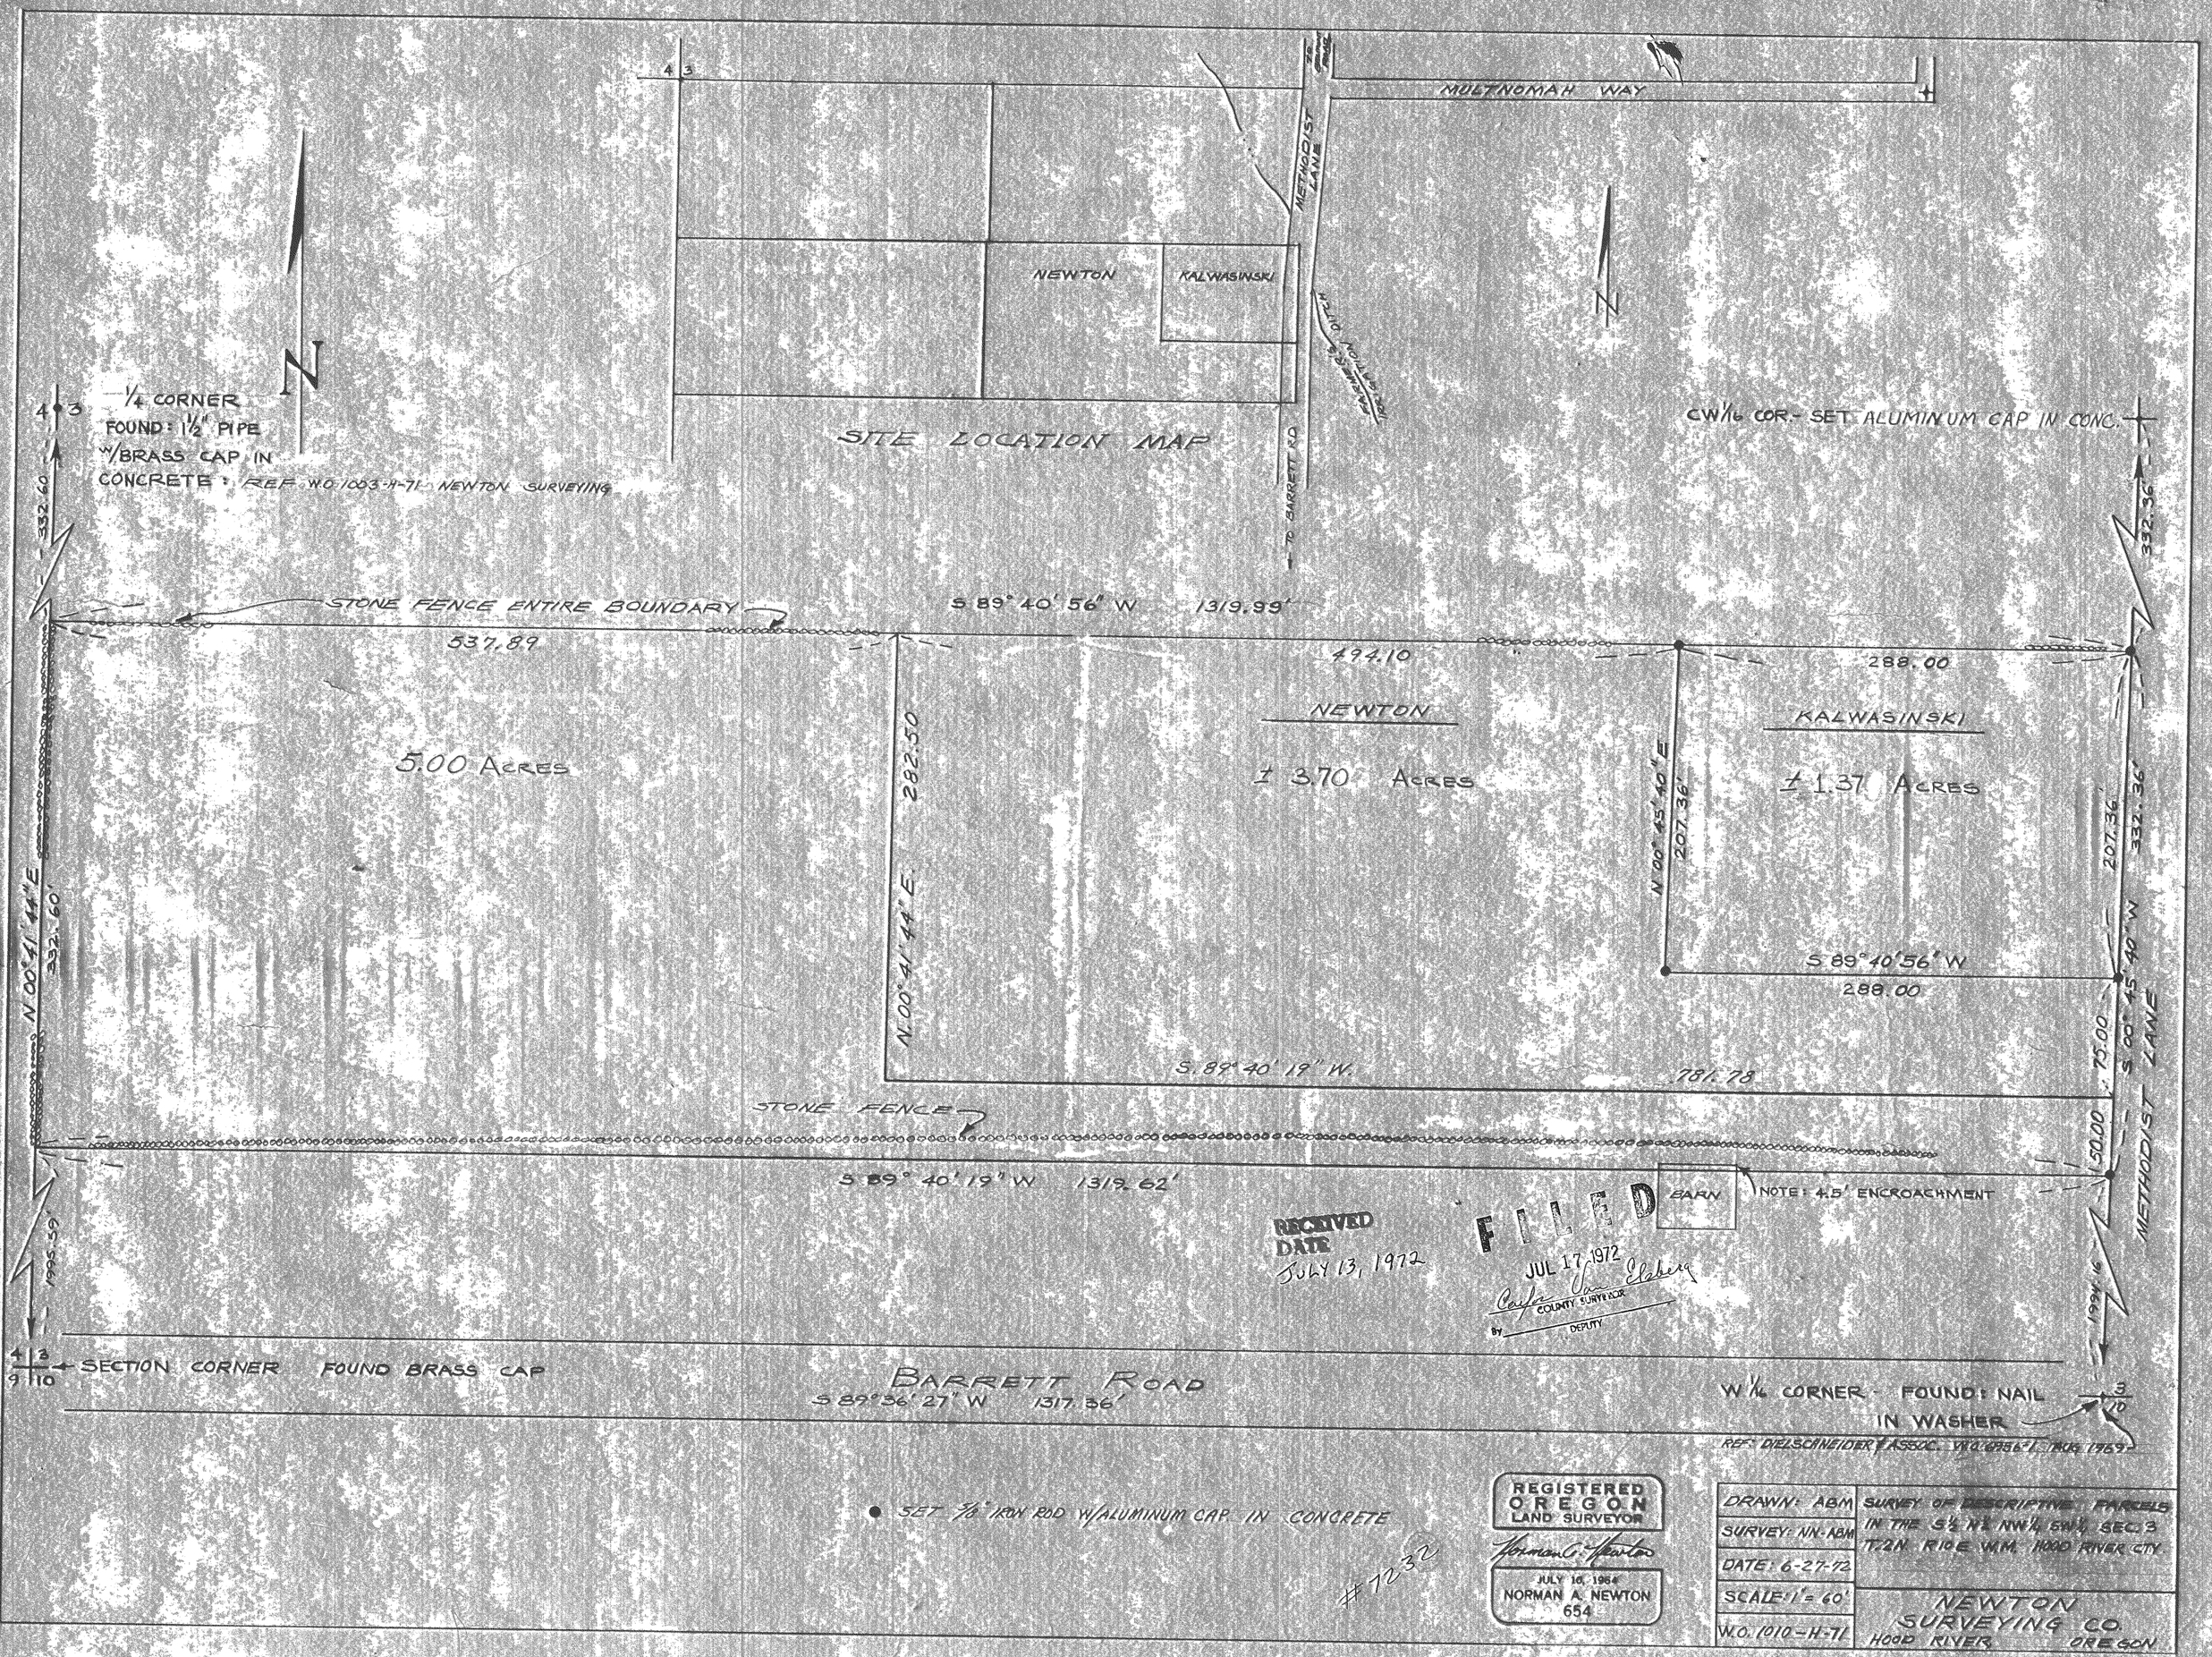

MULTNOMAH WAY
METHODIST LANE
NEWTON
KALWASINSKI
SITE LOCATION MAP
TO BARRETT RD
FARMER'S IRRIGATION DITCH
1/4 CORNER FOUND: 1 1/2" PIPE W/BRASS CAP IN CONCRETE: REF. W.O. 1003-H-71 NEWTON SURVEYING
CW 1/16 COR.- SET ALUMINUM CAP IN CONC.
STONE FENCE ENTIRE BOUNDARY
S 89° 40' 56" W 1319.99'
537.89
494.10
288.00
NEWTON
KALWASINSKI
5.00 ACRES
± 3.70 ACRES
± 1.37 ACRES
282.50
N 00° 41' 44" E
N 00° 45' 40" E
207.36'
332.60
332.36'
S 89° 40' 56" W
288.00
S 89° 40' 19" W.
781.78
75.00
50.00
S 00° 45' 40" W
METHODIST LANE
STONE FENCE
S 89° 40' 19" W 1319.62'
BARN
NOTE: 4.5' ENCROACHMENT
1995.59
1994.16
SECTION CORNER FOUND BRASS CAP
BARRETT ROAD
S 89° 36' 27" W 1317.36'
W 1/16 CORNER - FOUND: NAIL IN WASHER
REF: DIELSCHNEIDER & ASSOC. W.O. 6956-1 AUG 1969
SET 5/8" IRON ROD W/ALUMINUM CAP IN CONCRETE
#7232
RECEIVED DATE JULY 13, 1972
FILED JUL 17 1972 Carlos Van Elsberg COUNTY SURVEYOR BY DEPUTY
REGISTERED OREGON LAND SURVEYOR
Norman A. Newton
JULY 16, 1964 NORMAN A. NEWTON 654
DRAWN: ABM
SURVEY: NN-ABM
DATE: 6-27-72
SCALE: 1" = 60'
W.O. 1010-H-71
SURVEY OF DESCRIPTIVE PARCELS IN THE S 1/2 N 1/2 NW 1/4 SW 1/4 SEC. 3 T.2N. R10E W.M. HOOD RIVER CTY.
NEWTON SURVEYING CO.
HOOD RIVER OREGON

6-681 #7232