RECEIVED
DATE 7/20/72

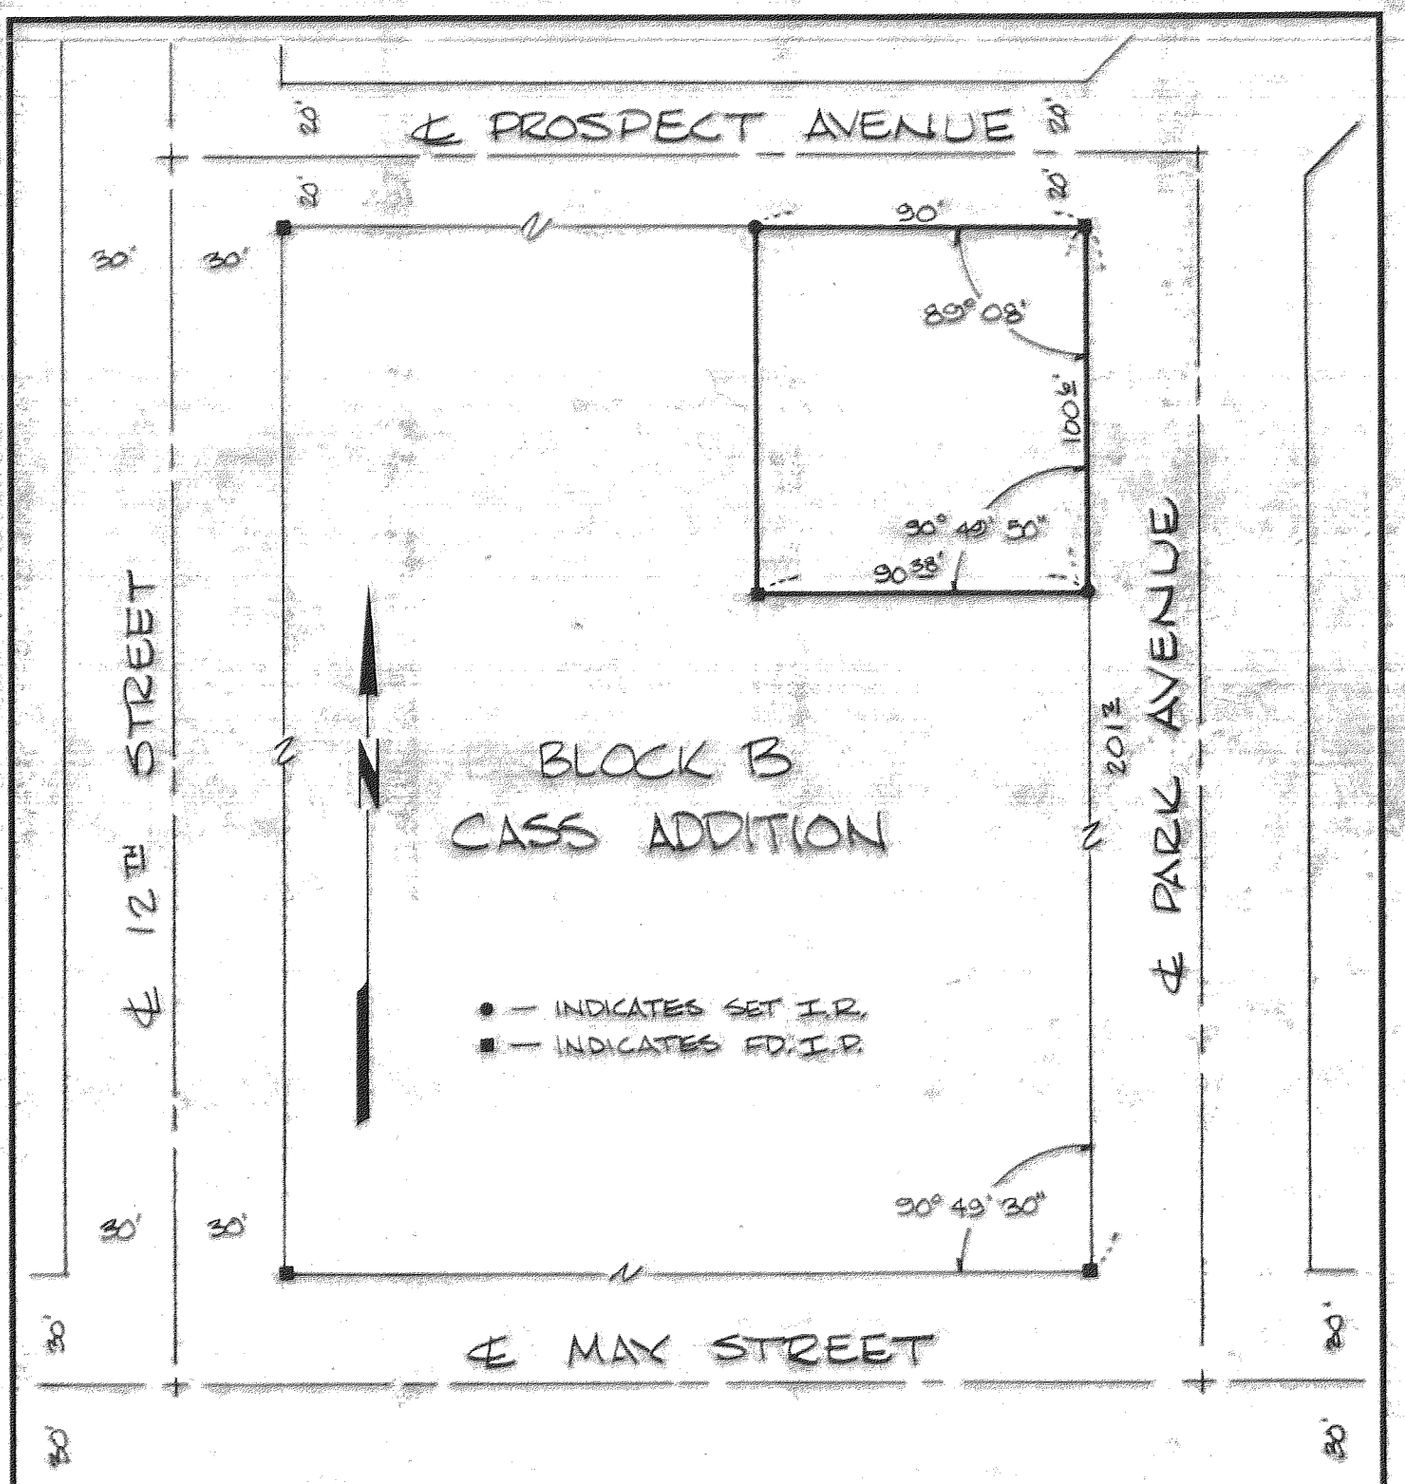

NW 1/4 SEC 36 T3N R10E WM

FILED

JUL 25 1972

Clayton Van Eaton
COUNTY SURVEYOR

By _____
DEPUTY

#7242

REGISTERED
PROFESSIONAL
LAND SURVEYOR

OREGON
JULY 17, 1970
ANTHONY C. KLEIN
932

DATE JUNE 30, 72	DRAWN J. MACLAIN
SURVEY J. ROBINSON	DESIGN —
CHECKED A. KLEIN	APPROVED
SCALE 1" = 50'	
PROJECT NO. 72235	

Engineering Surveying Data Processing

Dielschneider Associates Inc
No. 8 Fourth St.
Hood River, Oregon 97031

BOUNDRY SURVEY FOR HAROLD LUCAS

K+E ALBANENE® TRACING PAPER

8-538