RECEIVED
DATE 8/11/72

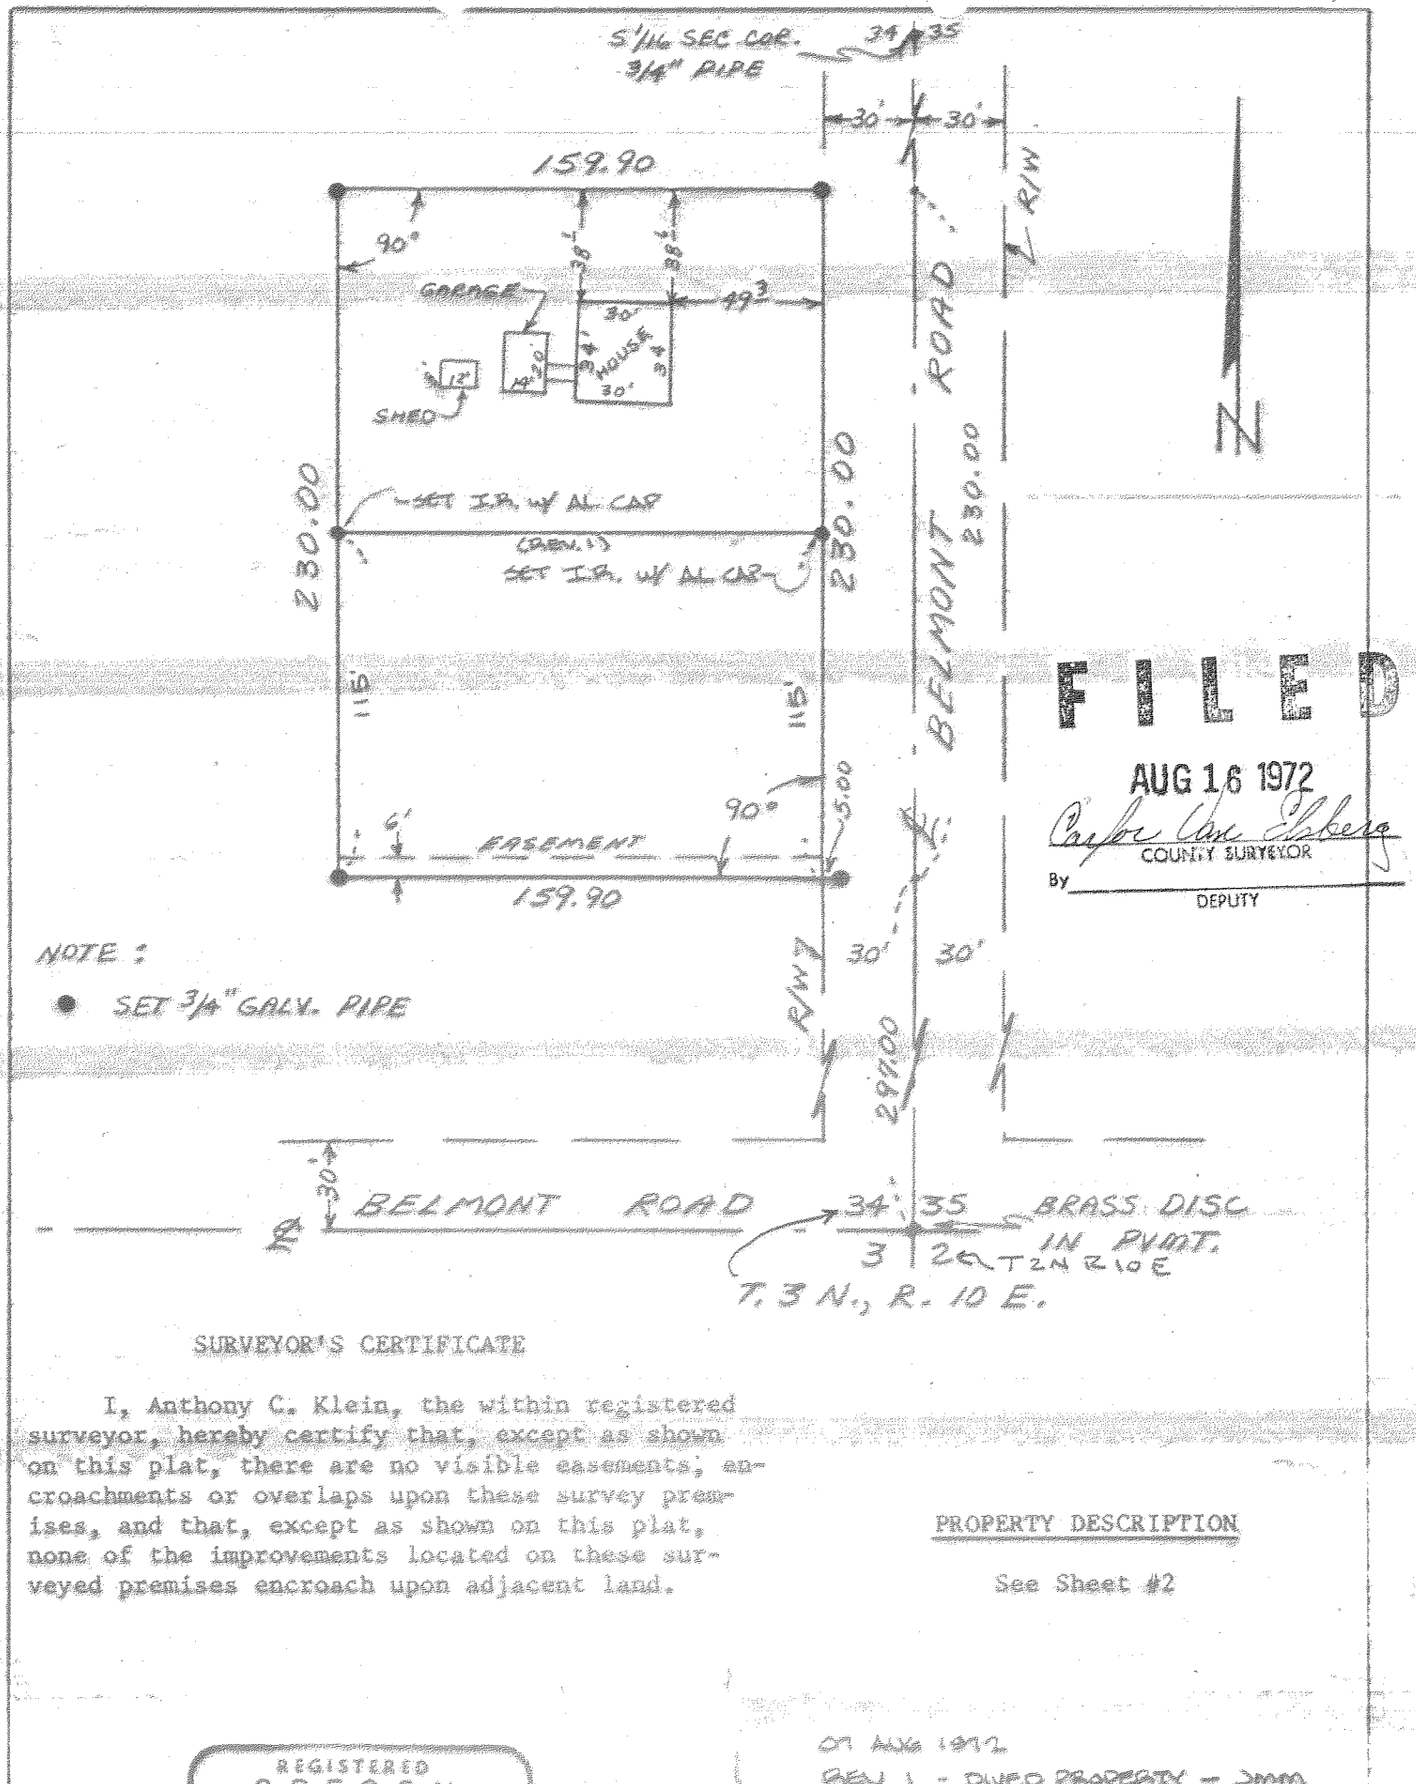

FILED
AUG 16 1972
Taylor Lee Ekberg
COUNTY SURVEYOR
By
DEPUTY

SURVEYOR'S CERTIFICATE

I, Anthony C. Klein, the within registered surveyor, hereby certify that, except as shown on this plat, there are no visible easements, encroachments or overlaps upon these survey premises, and that, except as shown on this plat, none of the improvements located on these surveyed premises encroach upon adjacent land.

PROPERTY DESCRIPTION

See Sheet #2

REGISTERED
OREGON
LAND SURVEYOR
JULY 17, 1970
ANTHONY C. KLEIN
932

#7243

ON AUG 1972
REN 1 - DIVIDED PROPERTY - JMM

SURVEY OF
DESCRIPTIVE PARCEL FOR
BRIAN LAY
IN SE1/4 SE1/4 SEC. 34 T3NR10E

J. S. DIELSCHNEIDER & ASSOC. INC
HOOD RIVER, OREGON

SURVEY: TC-JR DATE: 4-29-71
DRWN: NAN DATE: 5-3-71
SCALE: 1"=60' DRWG: 71218

SHEET #1

9-267