RECEIVED
DATE 7/21/73

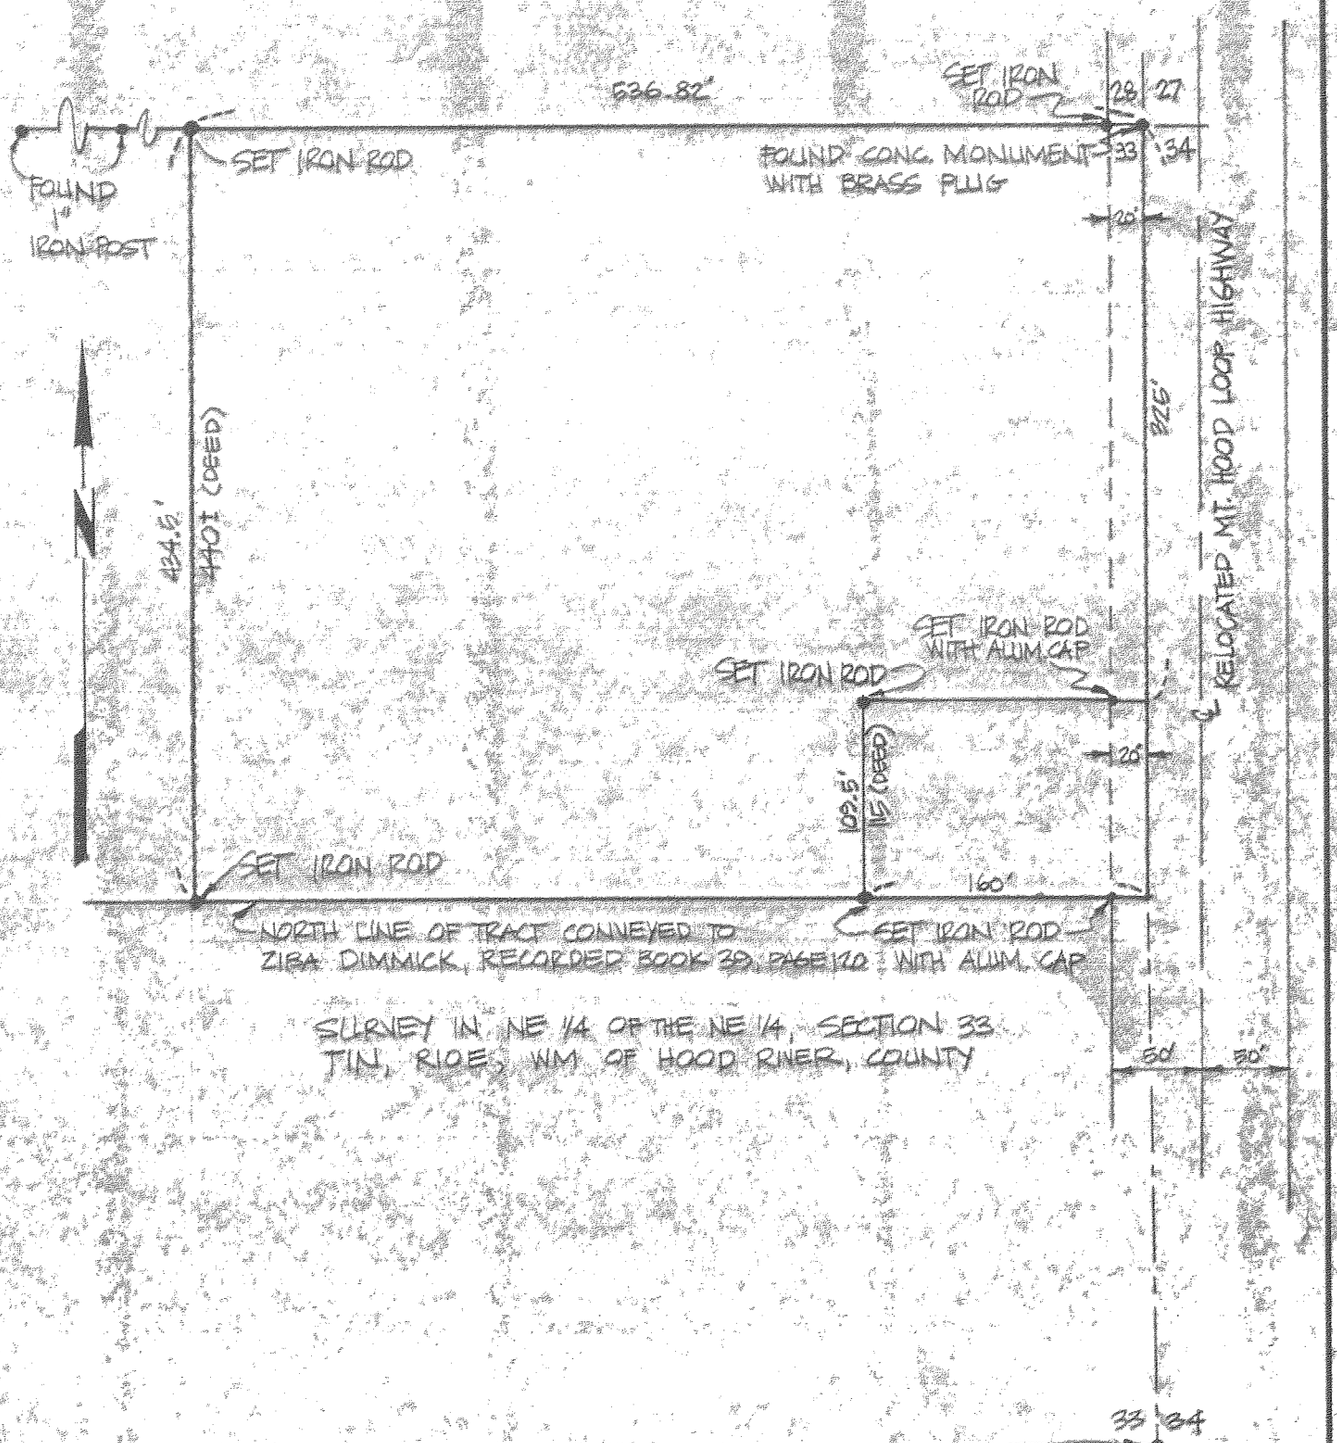

SURVEY IN NE 1/4 OF THE NE 1/4, SECTION 33 T1N, R10E, WM OF HOOD RIVER, COUNTY

FILED

JUL 27 1973

Carlos Van Elsberg
COUNTY SURVEYOR

By _____
DEPUTY

REGISTERED PROFESSIONAL LAND SURVEYOR

OREGON
JULY 17, 1970
ANTHONY C. KLEIN
932

DATE 4/25/73	DRAWN GWA
SURVEY ACK	DESIGN
CHECKED	APPROVED
SCALE 1" = 100'-0"	
PROJECT NO. 7314	

Engineering Surveying Data Processing

Dielschneider Associates Inc
No. 8 Fourth St.
Hood River, Oregon 97031

SURVEY FOR

DON NUNAMAKER REALTY
114 THIRD STREET
HOOD RIVER, OREGON

K+E ALBANENE TRACING PAPER

#7314
6-334