#1321

FILED

JUL 27 1973

Taylor Van Eldberg
COUNTY SURVEYOR

By _____ DEPUTY

RECEIVED DATE 4/18/73

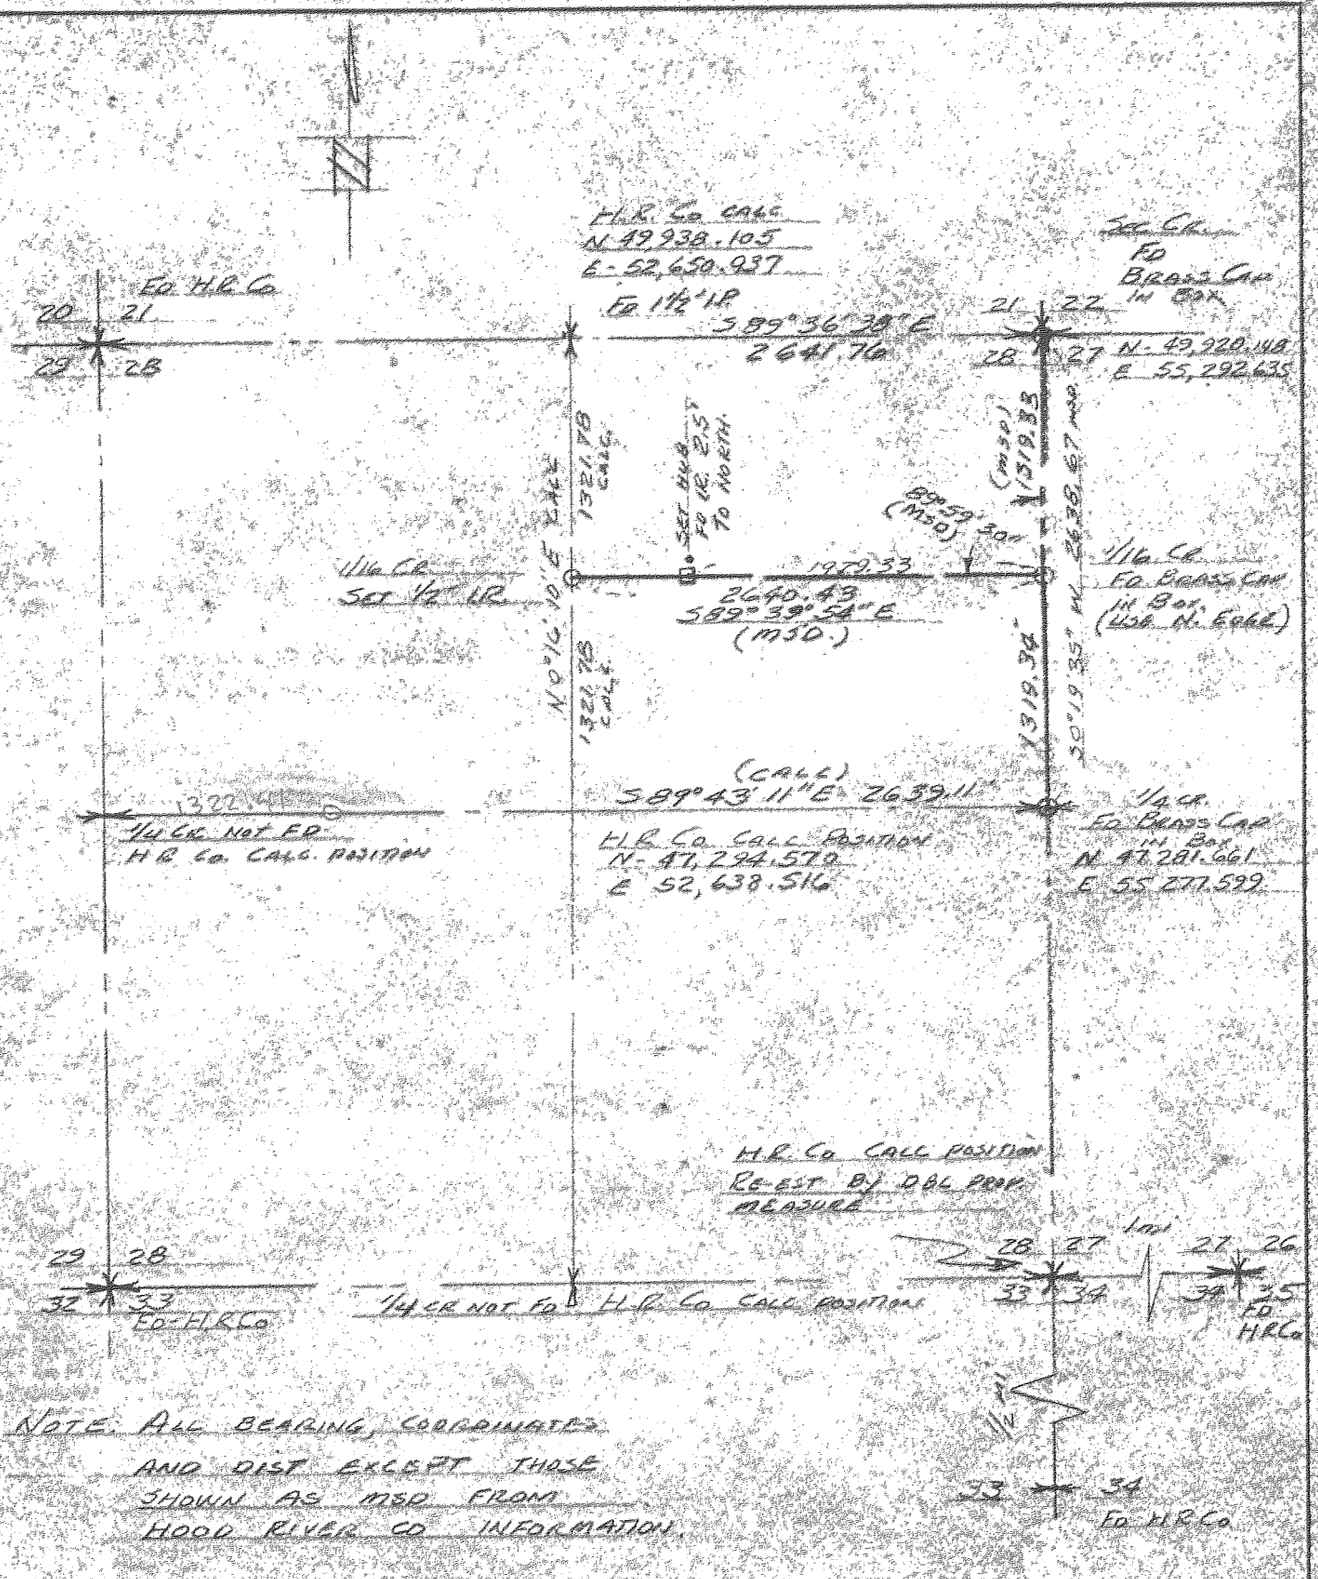

NOTE. ALL BEARING, COORDINATES AND DIST EXCEPT THOSE SHOWN AS MSD FROM HOOD RIVER CO INFORMATION.

REGISTERED PROFESSIONAL LAND SURVEYOR

David L. Tuttle

OREGON
DAVID L. TUTTLE
JULY 10, 1968
B.T.Z.

Date	No.	Revisions	By	App.

Design	Scale 1"=1000'
Survey D.T.	Date SEPT 73
Drawn DJS	Sheet 1 of 1
Appd.	Ckd.
	Wk. Or. No. 4432

Survey for E.L. LEWIS, et al.
EAST-WEST CENTERLINE of the N.E. 1/4 of Section 28, T. 2 N., R. 10 E., W.M.
Hood River County, Oregon

TENNESON ENGINEERING CORP. — CONSULTING ENGINEERS — The Dalles — Oregon

D-514