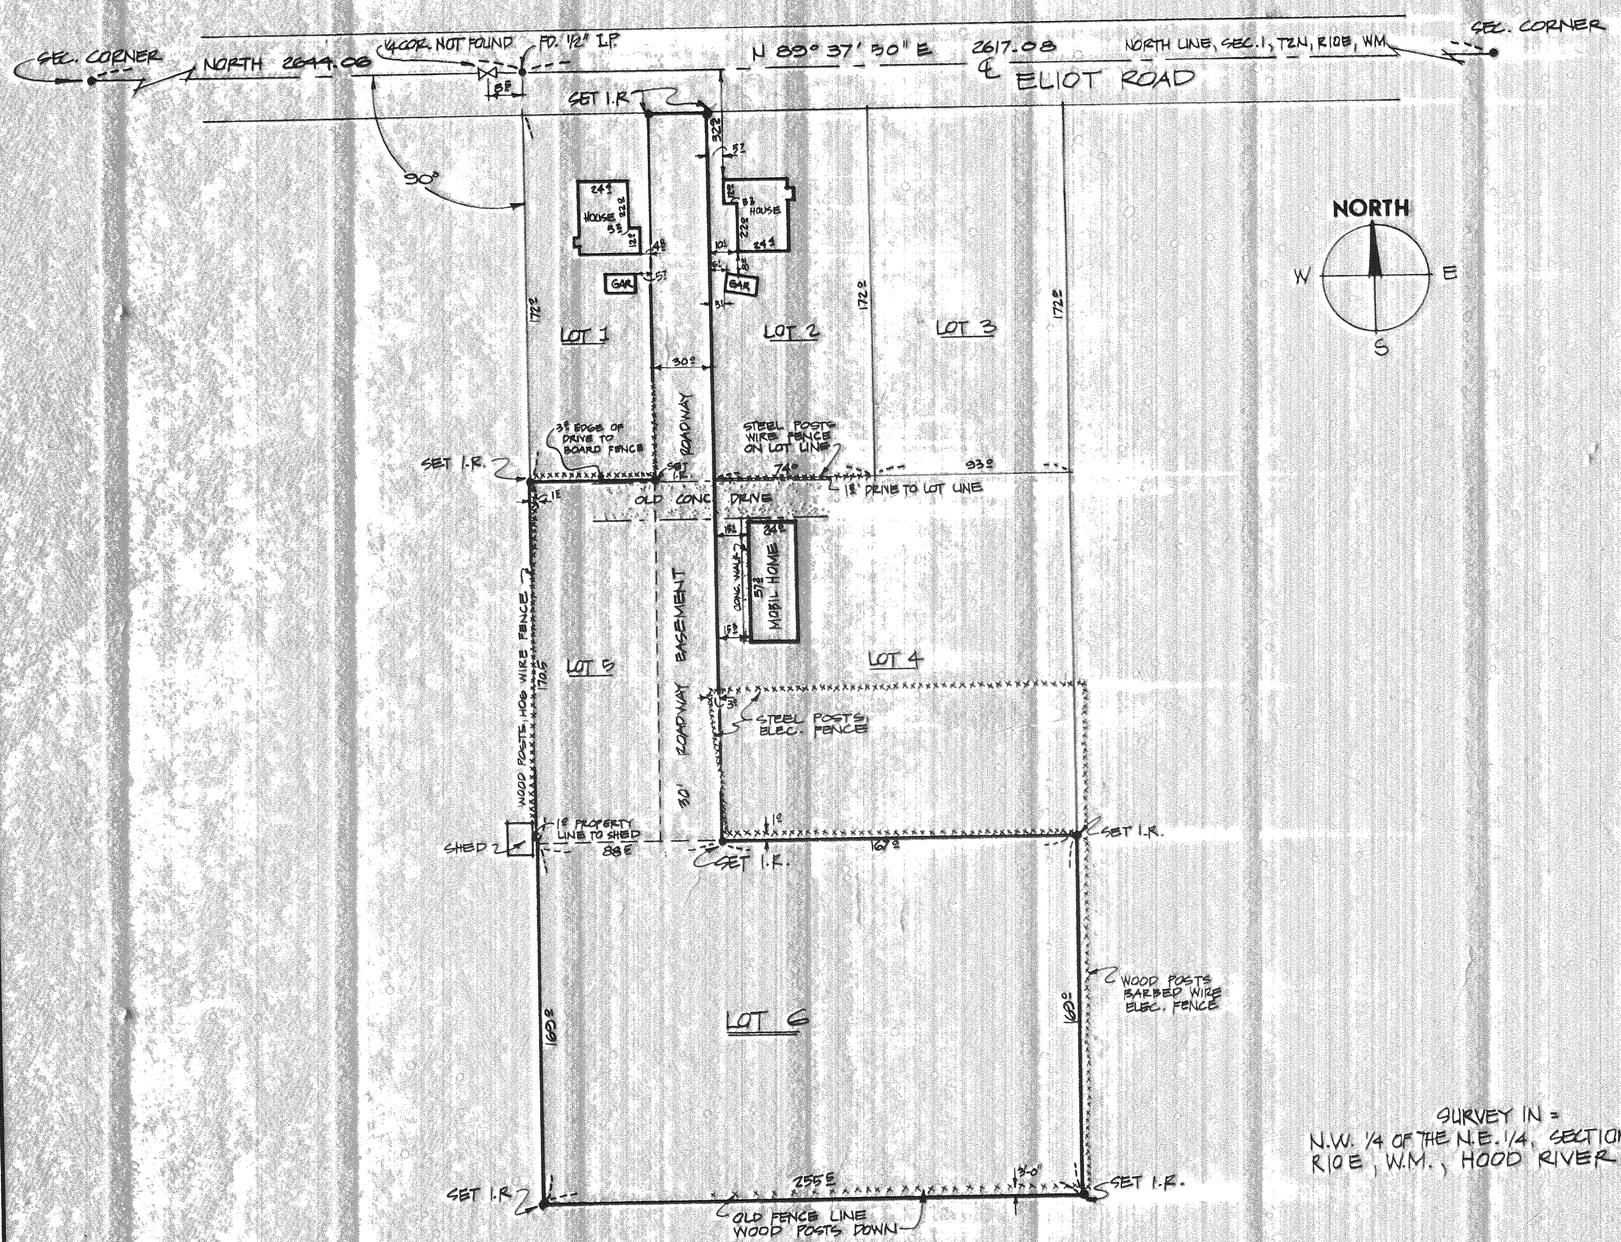

SURVEY IN =
N.W. 1/4 OF THE N.E. 1/4, SECTION 1, T2N
R10E, W.M., HOOD RIVER COUNTY

FILED
SEP 12 1973
Carla Van Ebsen
COUNTY SURVEYOR
By _____ DEPUTY NO. 7346

REGISTERED
PROFESSIONAL
LAND SURVEYOR
OREGON
JULY 17, 1970
ANTHONY O. KLEIN
932

SURVEY FOR
FRANCIS L. BRITTAIN
10285 S.W. HILLVIEW
TIGARD, OREGON 97223

No. 8 Fourth Street
Hood River, Oregon 97031

Dielschneider Associates Inc
Engineering Surveying Data Processing

Date	12 JULY 1973
Drawn	GWA
Survey	JFR
Design	
Checked	ACK
Approved	
Scale	1"=50'-0"
Project No.	73207
Sheet No.	

#7346 6-573