RECEIVED
DATE 6/19/74

SURVEY IN THE NW 1/4 SECTION 34, T3N, R10E WM. HOOD RIVER CO, OREGON

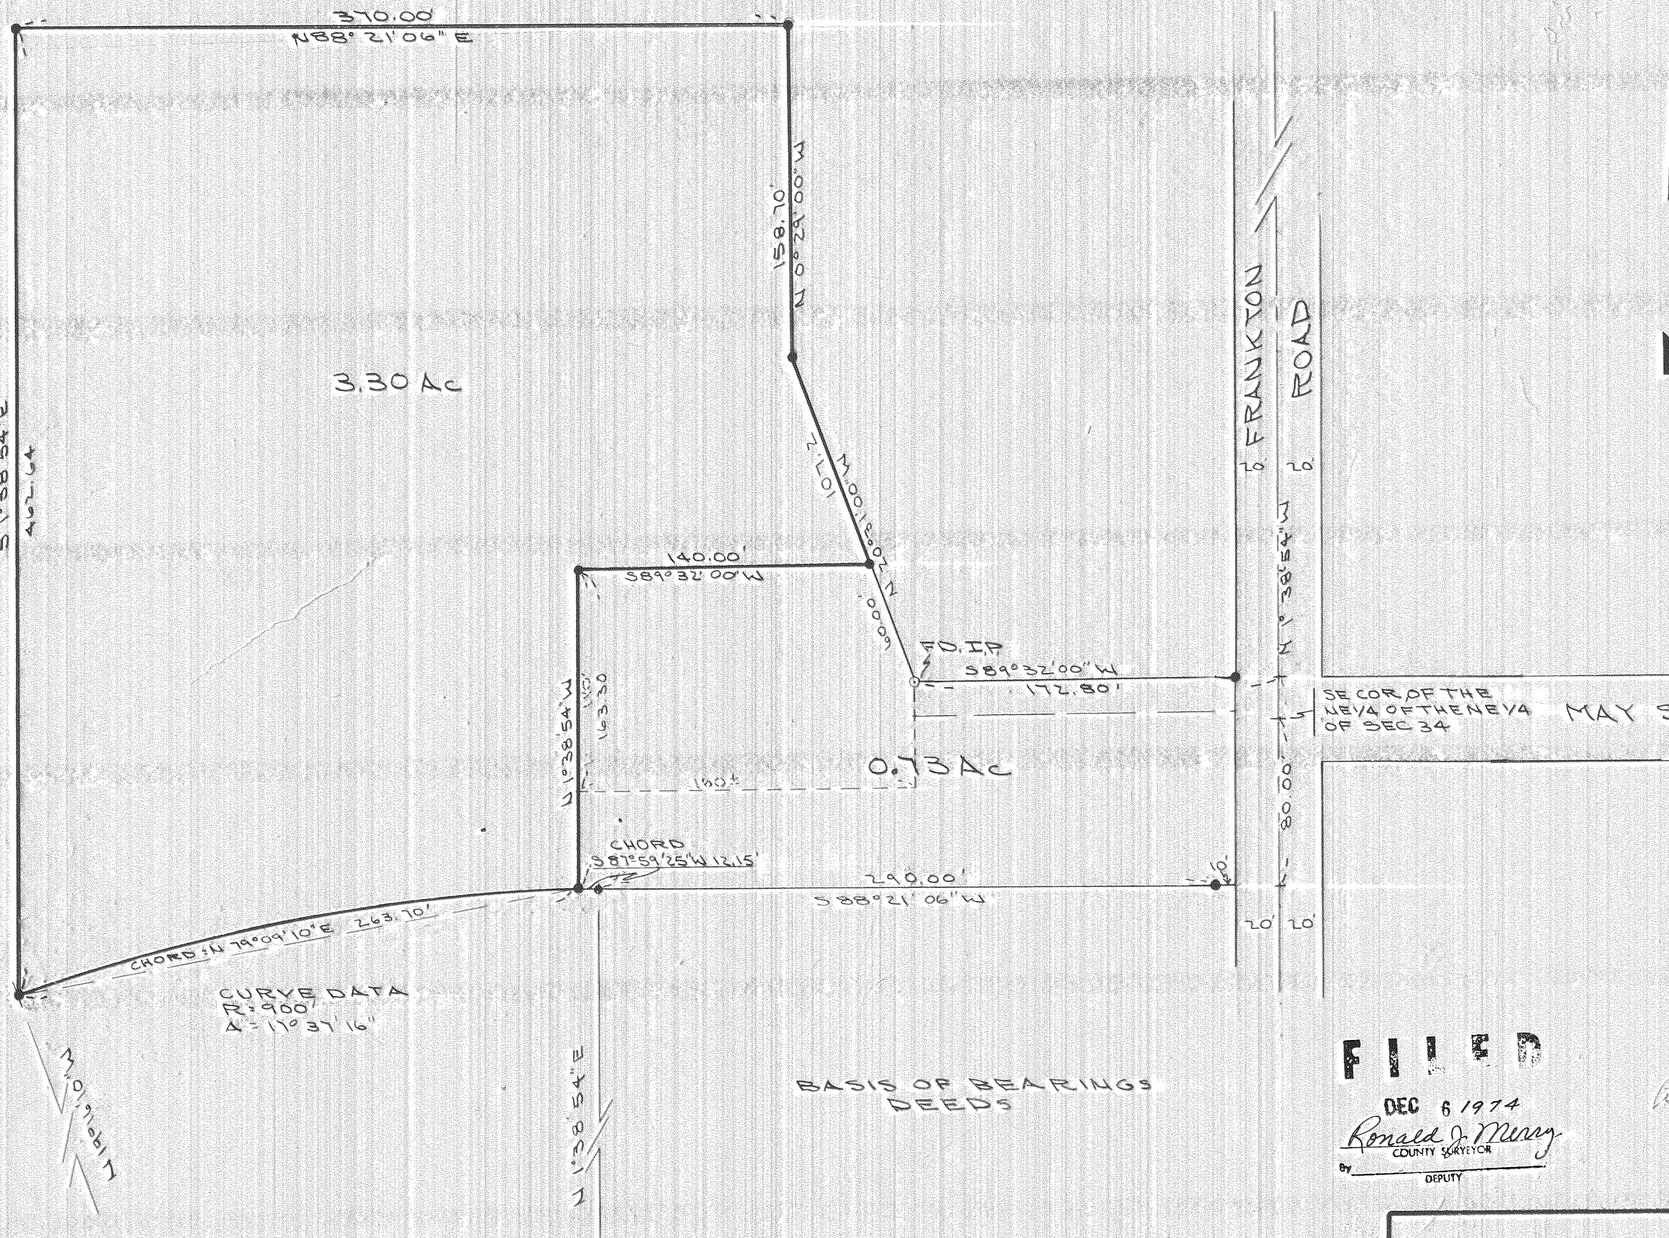

FILED
DEC 6 1974
Ronald J. Murry
COUNTY SURVEYOR
By _____ DEPUTY

REGISTERED PROFESSIONAL LAND SURVEYOR
OREGON
JULY 17, 1970
ANTHONY C. KLEIN
932

No. 8 Fourth Street
Hood River, Oregon 97031
Dielschneider Associates Inc
Engineering Surveying Data Processing

Date	4-9-74
Drawn	ACK
Survey	JPR
Design	
Checked	
Approved	ACK
Scale	1" = 50'
Project No.	74214
Sheet No.	

SURVEY
FOR
ARTHUR ELMGREN CO.

K&E ALBANENE TRACING PAPER

4-7371 9-297