FILED

MAR 26 1975

Ronald J Merry
COUNTY SURVEYOR

By _____
DEPUTY

CORRECTED COPY

#7514

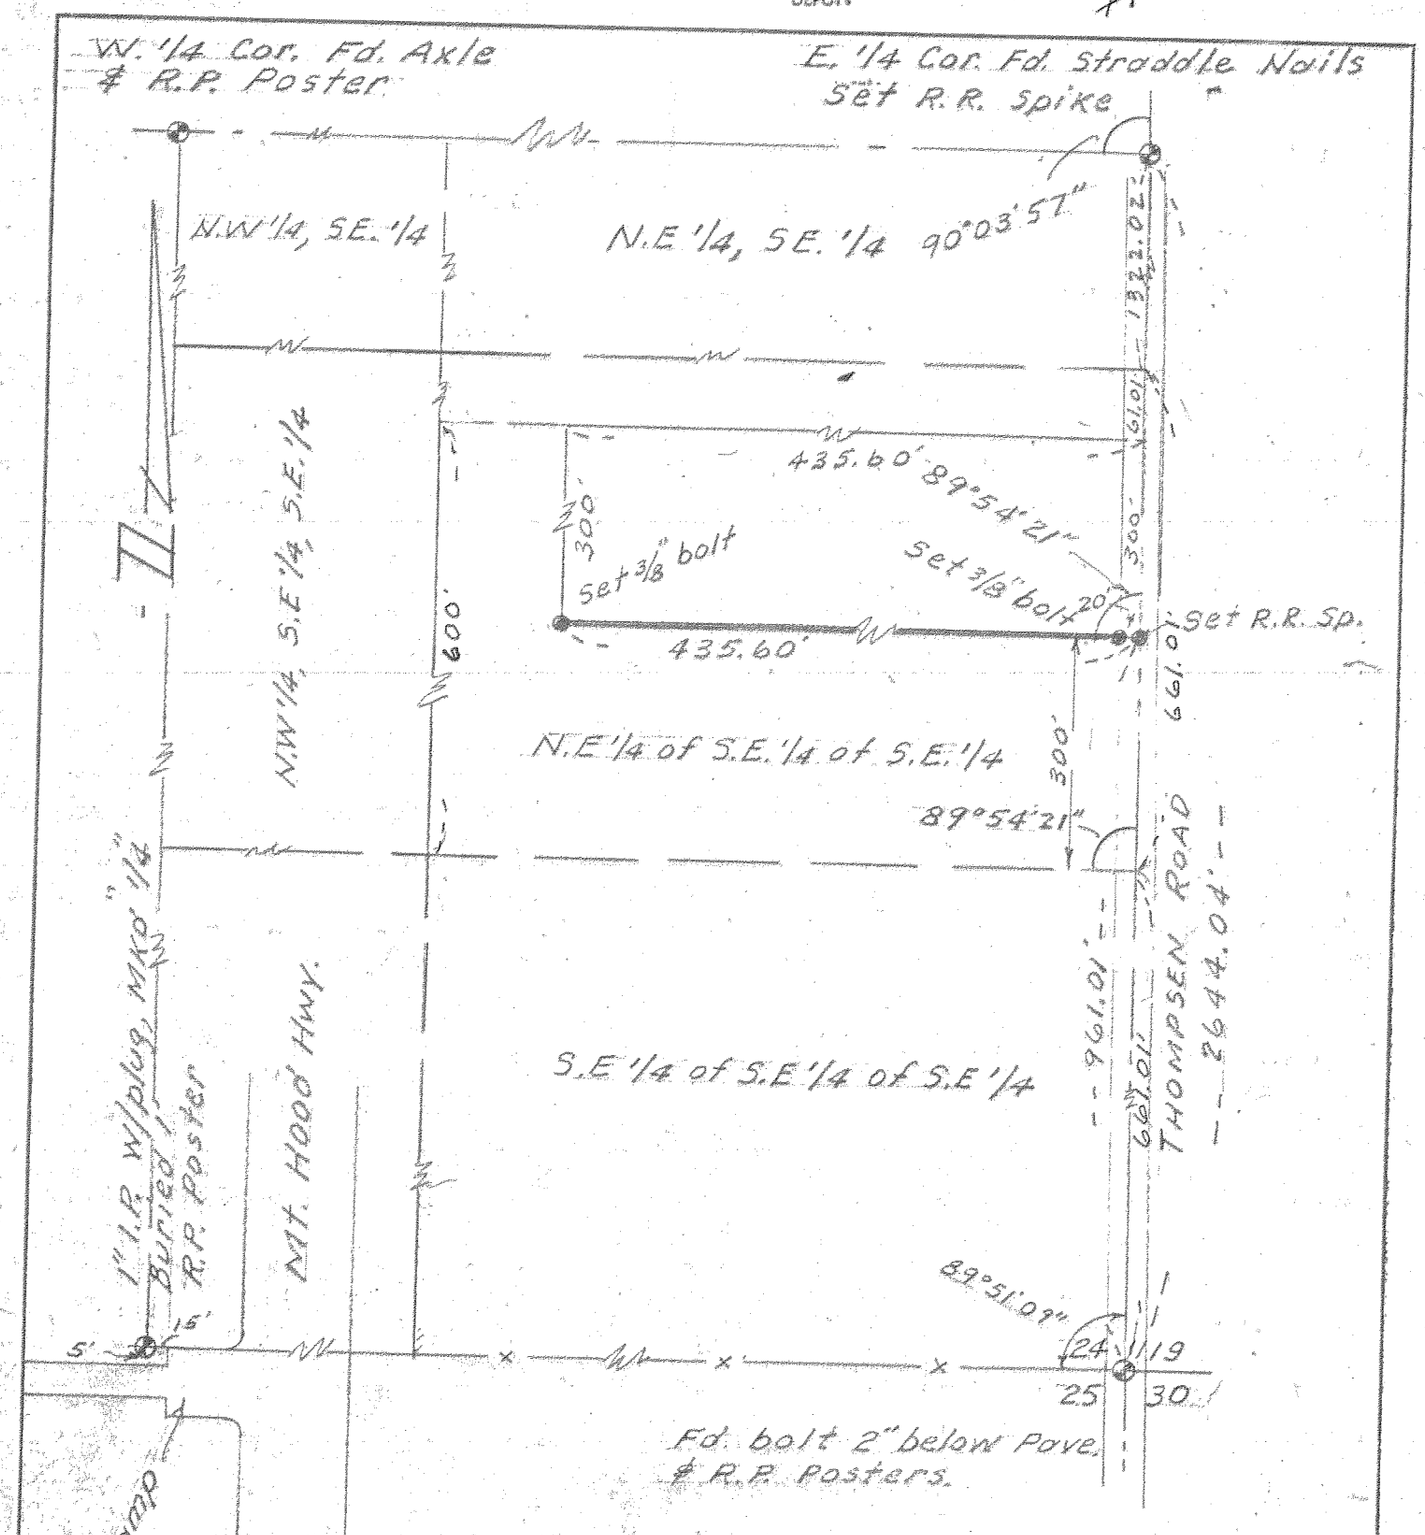

PROPERTY DESCRIPTION

The north 300 ft. of the south 600 ft. of the east 435.6 ft. of the N.E. 1/4 of the S.E. 1/4 of the S.E. 1/4, Section 24, T. 2 N., R. 10 E., W.M., Hood River County, Oregon.

PROFESSIONAL LAND SURVEYOR

David L. Tuttle

OREGON
DAVID L. TUTTLE
JULY 12, 1969
872

Date	No.	Revisions	By	App.
Design		Scale 1"=100'		
Survey D.T.		Date 12-19-73		
Drawn V.F.		Sheet 1 of 1		
Appd.	Ckd.	Wk. Or. No. 5022		

SURVEY
Hood River Shelter Workshop
In Sec. 24, T.2N, R.10E.W.M.
Hood River County, Ore.

TENNESON ENGINEERING CORP. — CONSULTING ENGINEERS — The Dalles — Oregon

7514

7-380