RECEIVED
DATE 1/21/74

2

IN THE NE 1/4 OF THE SW 1/4, SEC. 12
T2N, R7E, W.M., CITY OF CASCADE LOCKS,
COUNTY OF HOOD, STATE OF OREGON.

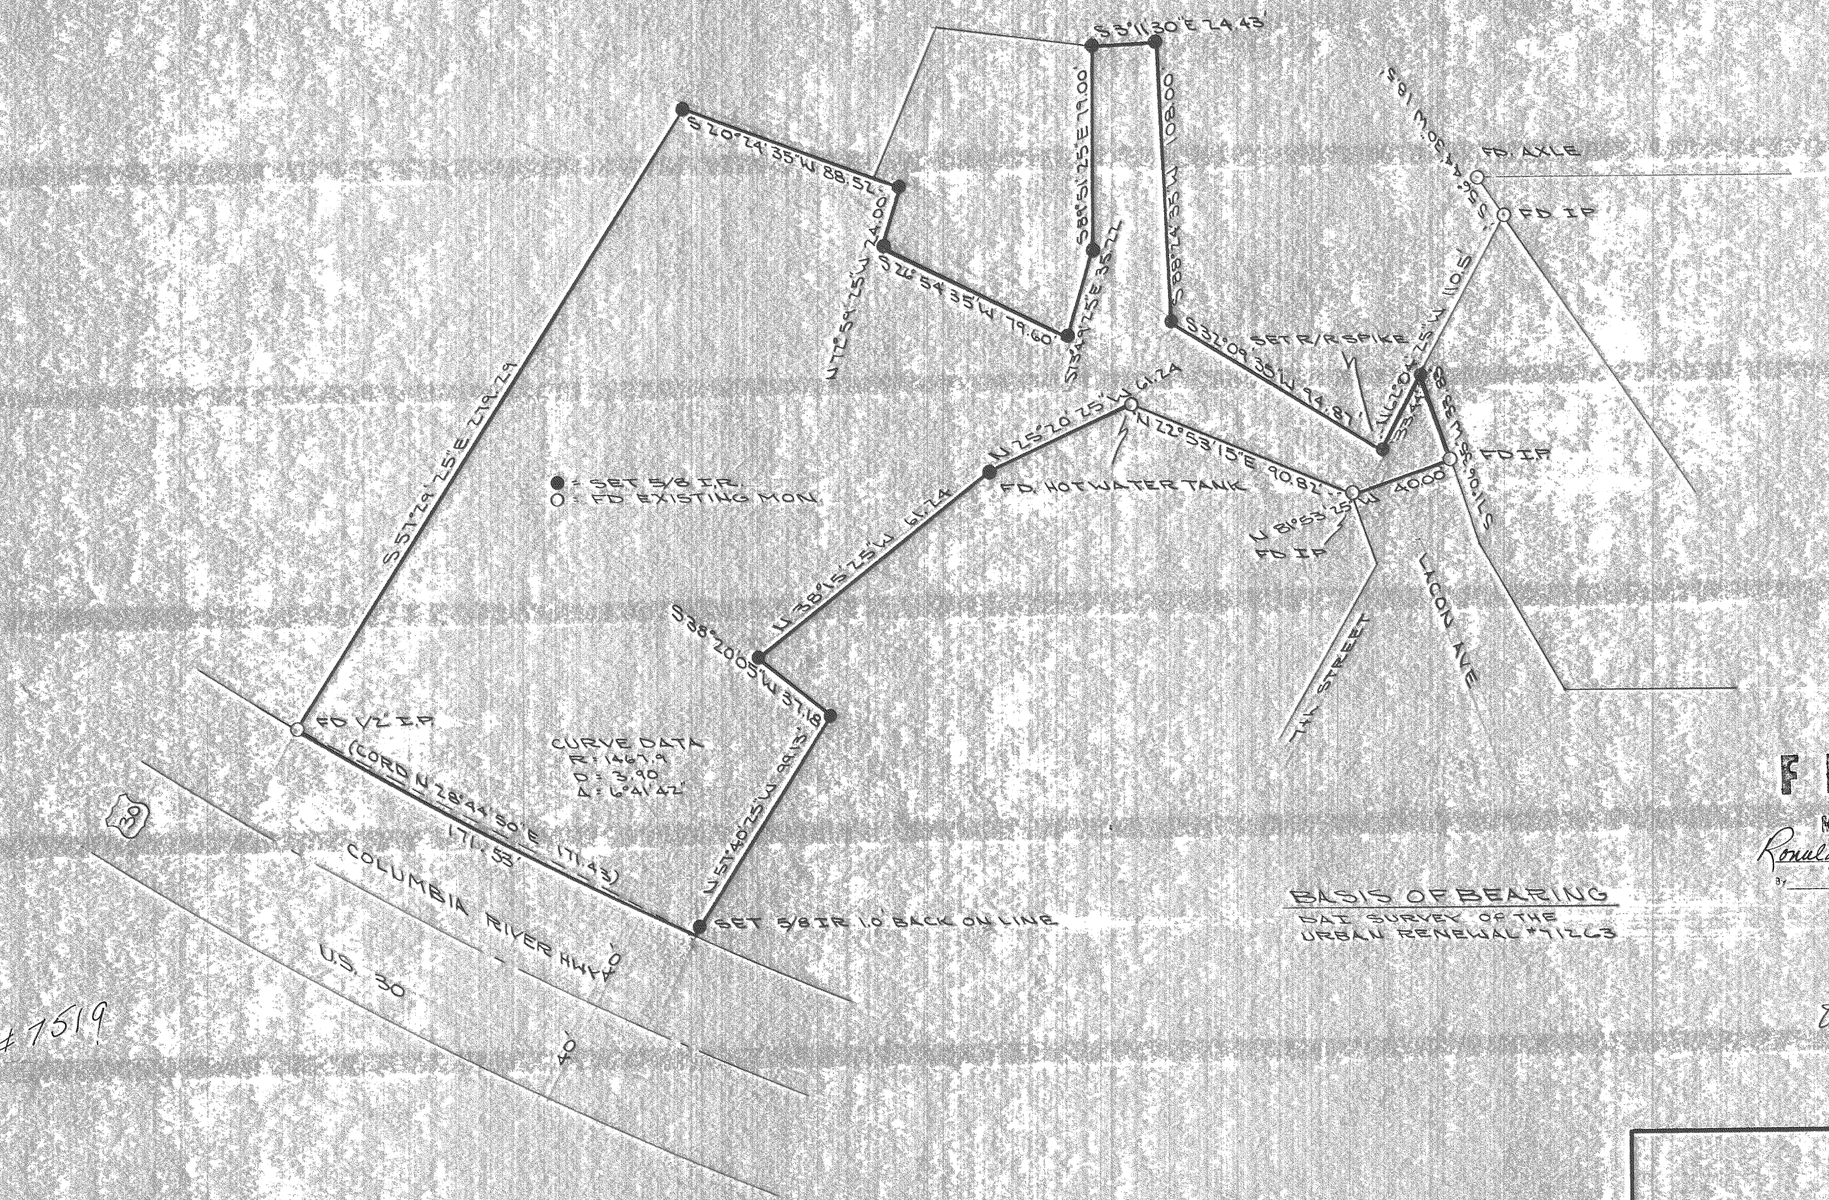

FILED
MAR 26 1975
Ronald J. Merry
COUNTY SURVEYOR
BY _____ DEPUTY

REGISTERED
PROFESSIONAL
LAND SURVEYOR
OREGON
JULY 17, 1970
ANTHONY C. KLEIN
932

SURVEY
FOR
PORT OF CASCADE LOCKS

No. 8 Fourth Street
Hood River, Oregon 97031
Dielschneider Associates Inc
Engineering Surveying Data Processing

Date	JAN 17, 1974
Drawn	ACK
Survey	JPR
Design	J.F.L.
Checked	
Approved	ACK
Scale	1" = 40'
Project No.	13286
Sheet No.	

K+E

#7519 6-385