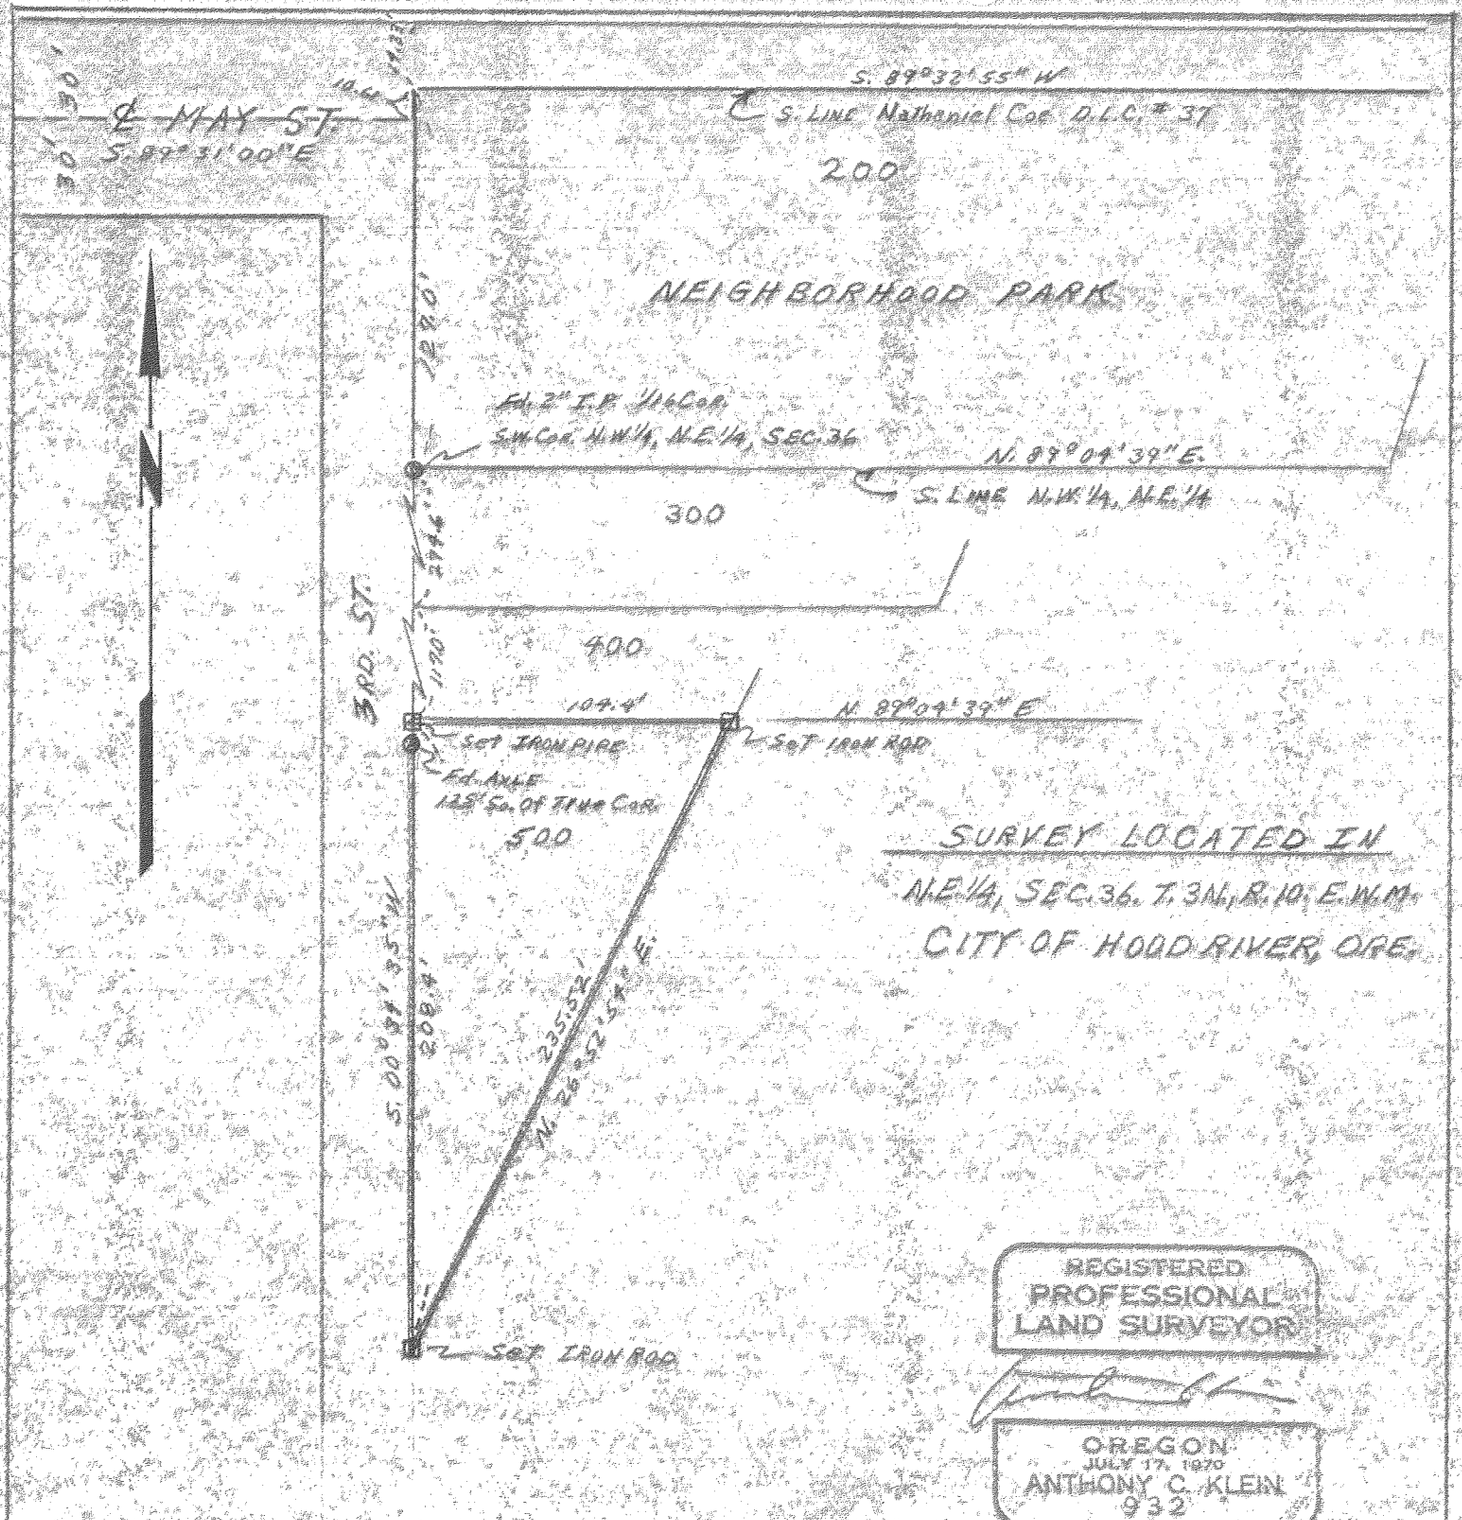

SURVEY LOCATED IN
N.E.1/4, SEC. 36, T. 3N., R. 10, E.W.M.
CITY OF HOOD RIVER, ORE.

REGISTERED
PROFESSIONAL
LAND SURVEYOR

OREGON
JULY 17, 1970
ANTHONY C. KLEIN
932

NOTE:
BASIS OF BEARING T.E.C. DWG # 3693

SURVEY FOR
PHILLIP WILLIAMS

DATE	5/23/75	DRAWN	J.P.B.
SURVEY	A.C.K.	DESIGN	
CHECKED	A.C.K.	APPROVED	
SCALE	1" = 60'		
PROJECT NO.	75229		

Engineering, Surveying, Data Processing
Dielschneider Associates Inc
No. 8 Fourth St.
Hood River, Oregon 97031

#7541

FILED

JUN 2 1975

R J Merry
COUNTY SURVEYOR

By _____
DEPUTY

8-587