#7580

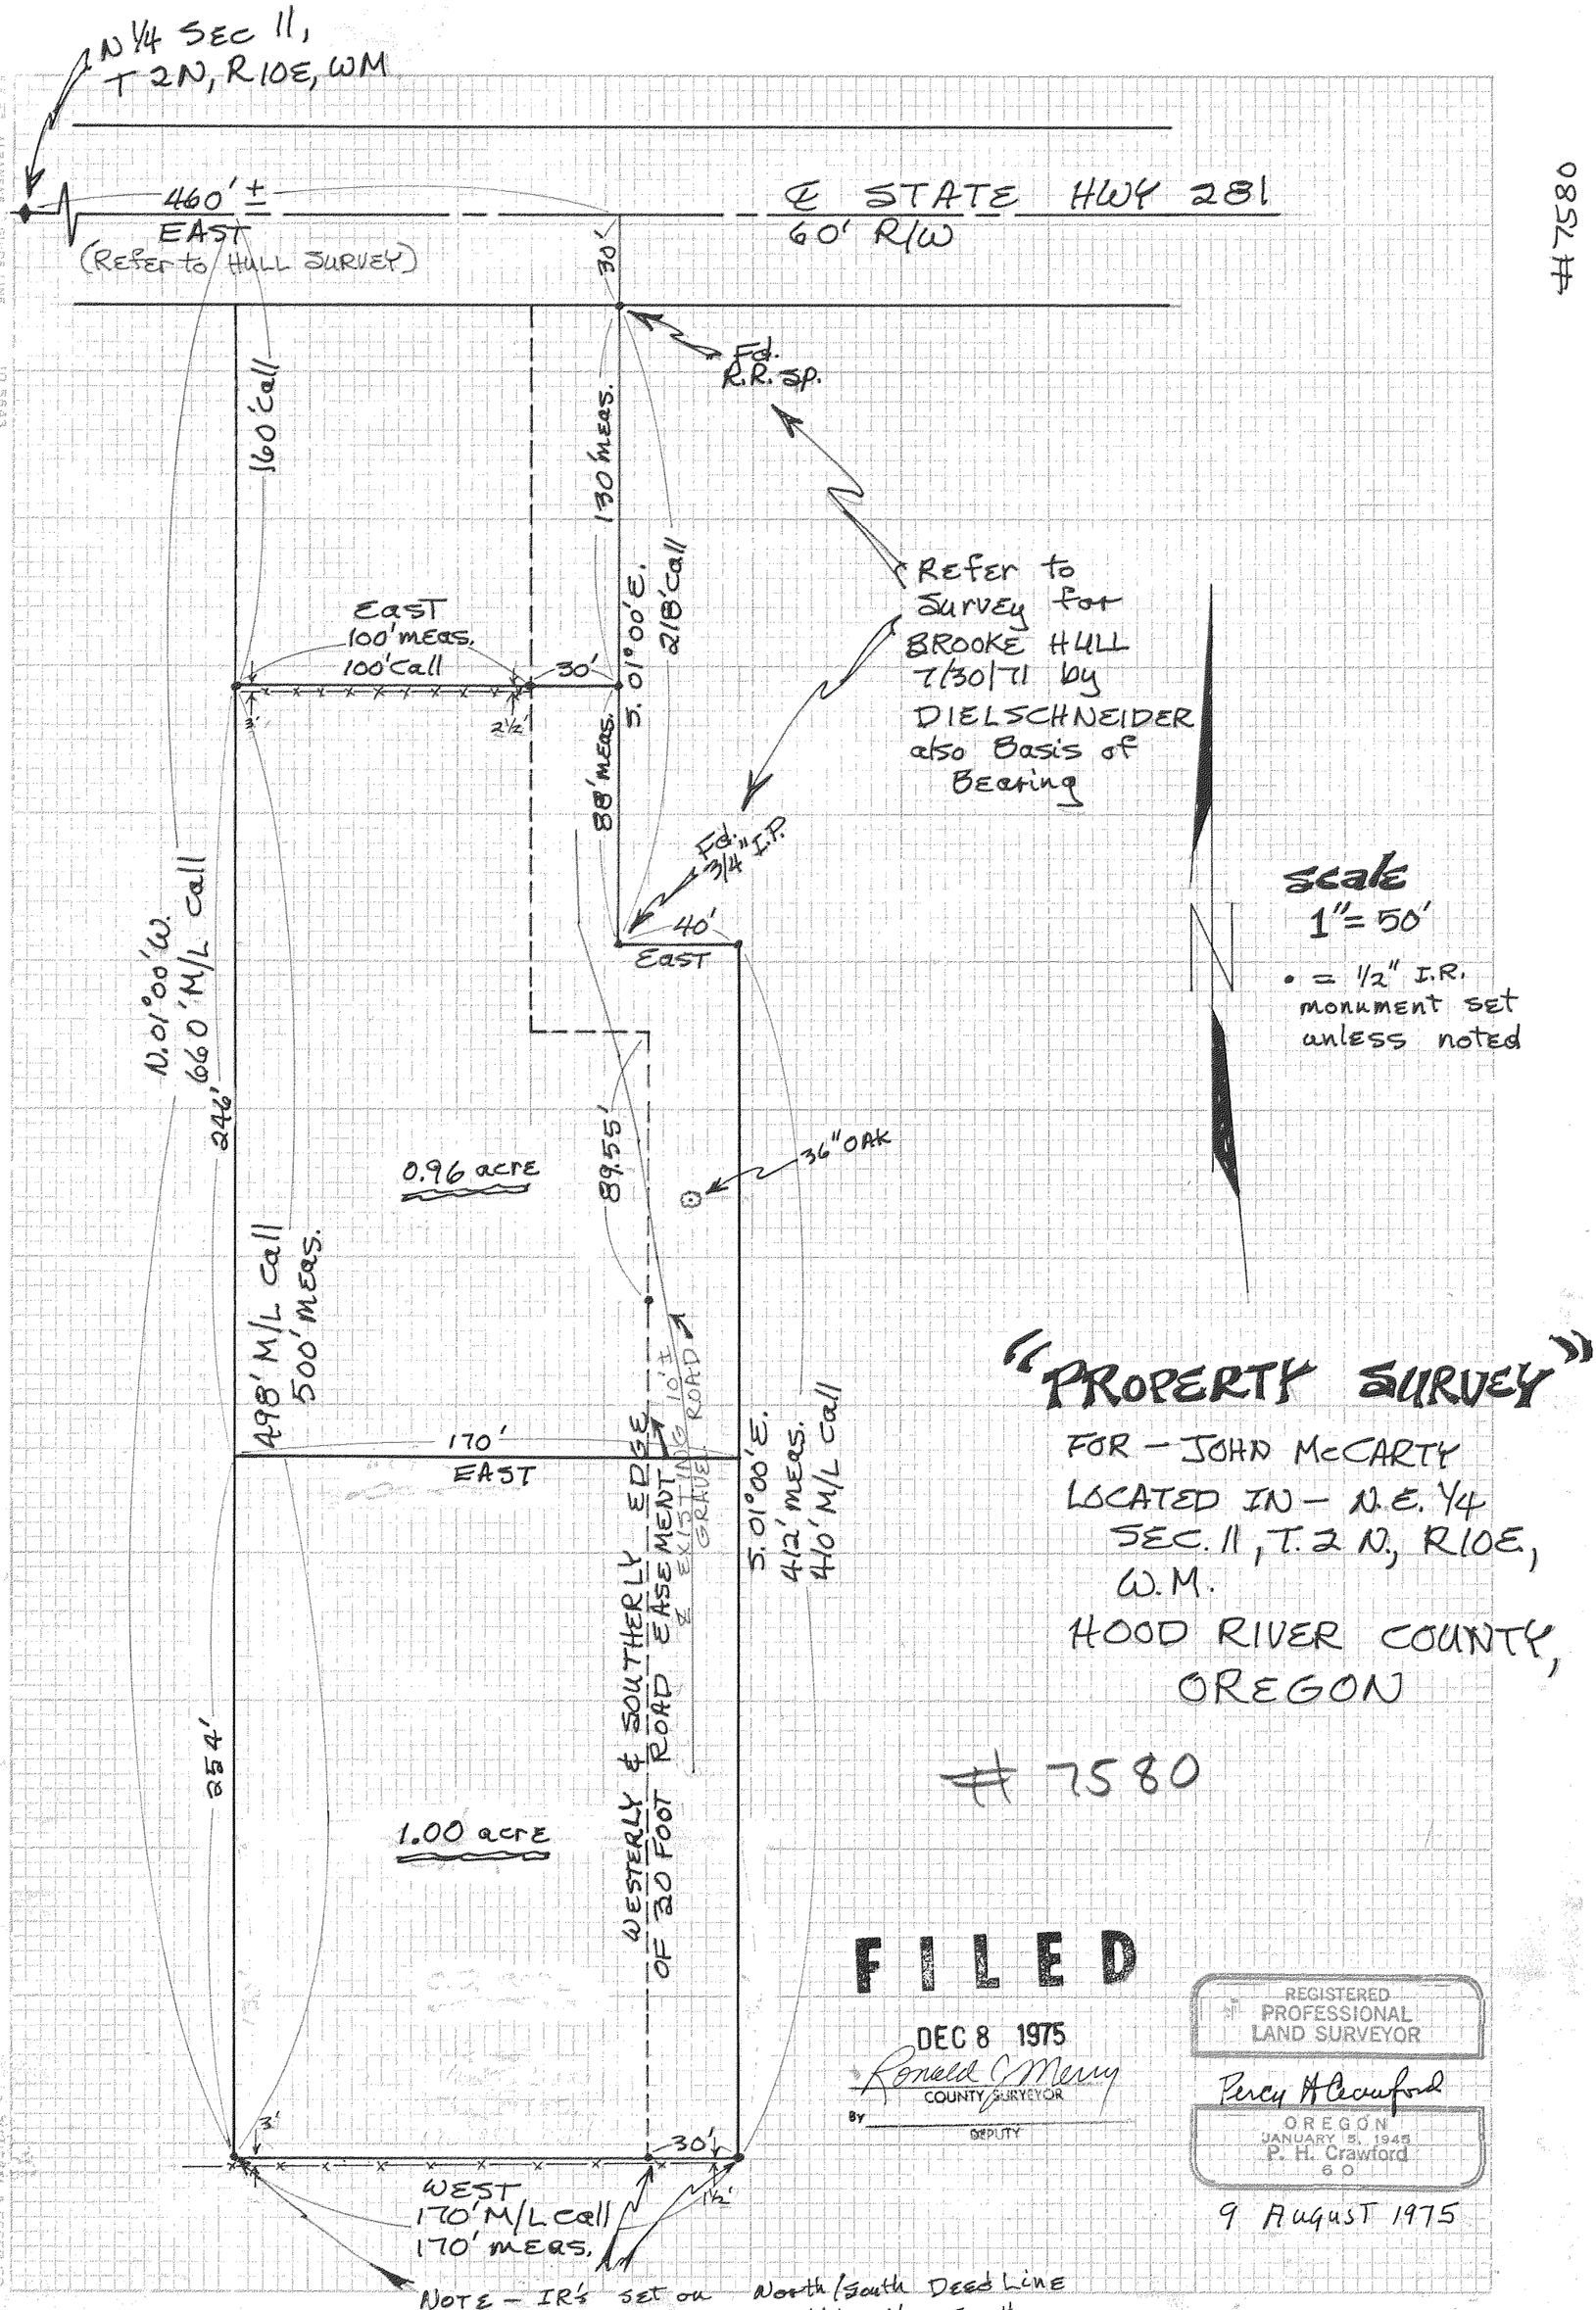

"PROPERTY SURVEY"

FOR – JOHN McCARTY
LOCATED IN – N.E. ¼ SEC. 11, T. 2 N., R 10 E., W.M.
HOOD RIVER COUNTY, OREGON

#7580

FILED
DEC 8 1975
Ronald C. Merry
COUNTY SURVEYOR
BY _____ DEPUTY

REGISTERED PROFESSIONAL LAND SURVEYOR
Percy H. Crawford
OREGON
JANUARY 15, 1948
P. H. Crawford
6 0

9 August 1975

NOTE – IR's set on North/South Deed Line
EAST/WEST DEED LINE would be the South line of the N.W. ¼ of the N.W. ¼ of the N.E. ¼ of Sec 11, T 2 N., R 10 E., W.M.

7-120